

P R O D U C T I O N D E S I G N E R E N Z O I A C O N O

—WAR MACHINE



WAR
MACHINE

GUARDIAN

M1117




WAR
MACHINE



GUARDIAN
M1117
EXTERIOR

GUARDIAN M1117 - DRIVING VEHICLES X 2 - CONCEPT ART BY ENZO IACONO : DESIGNER



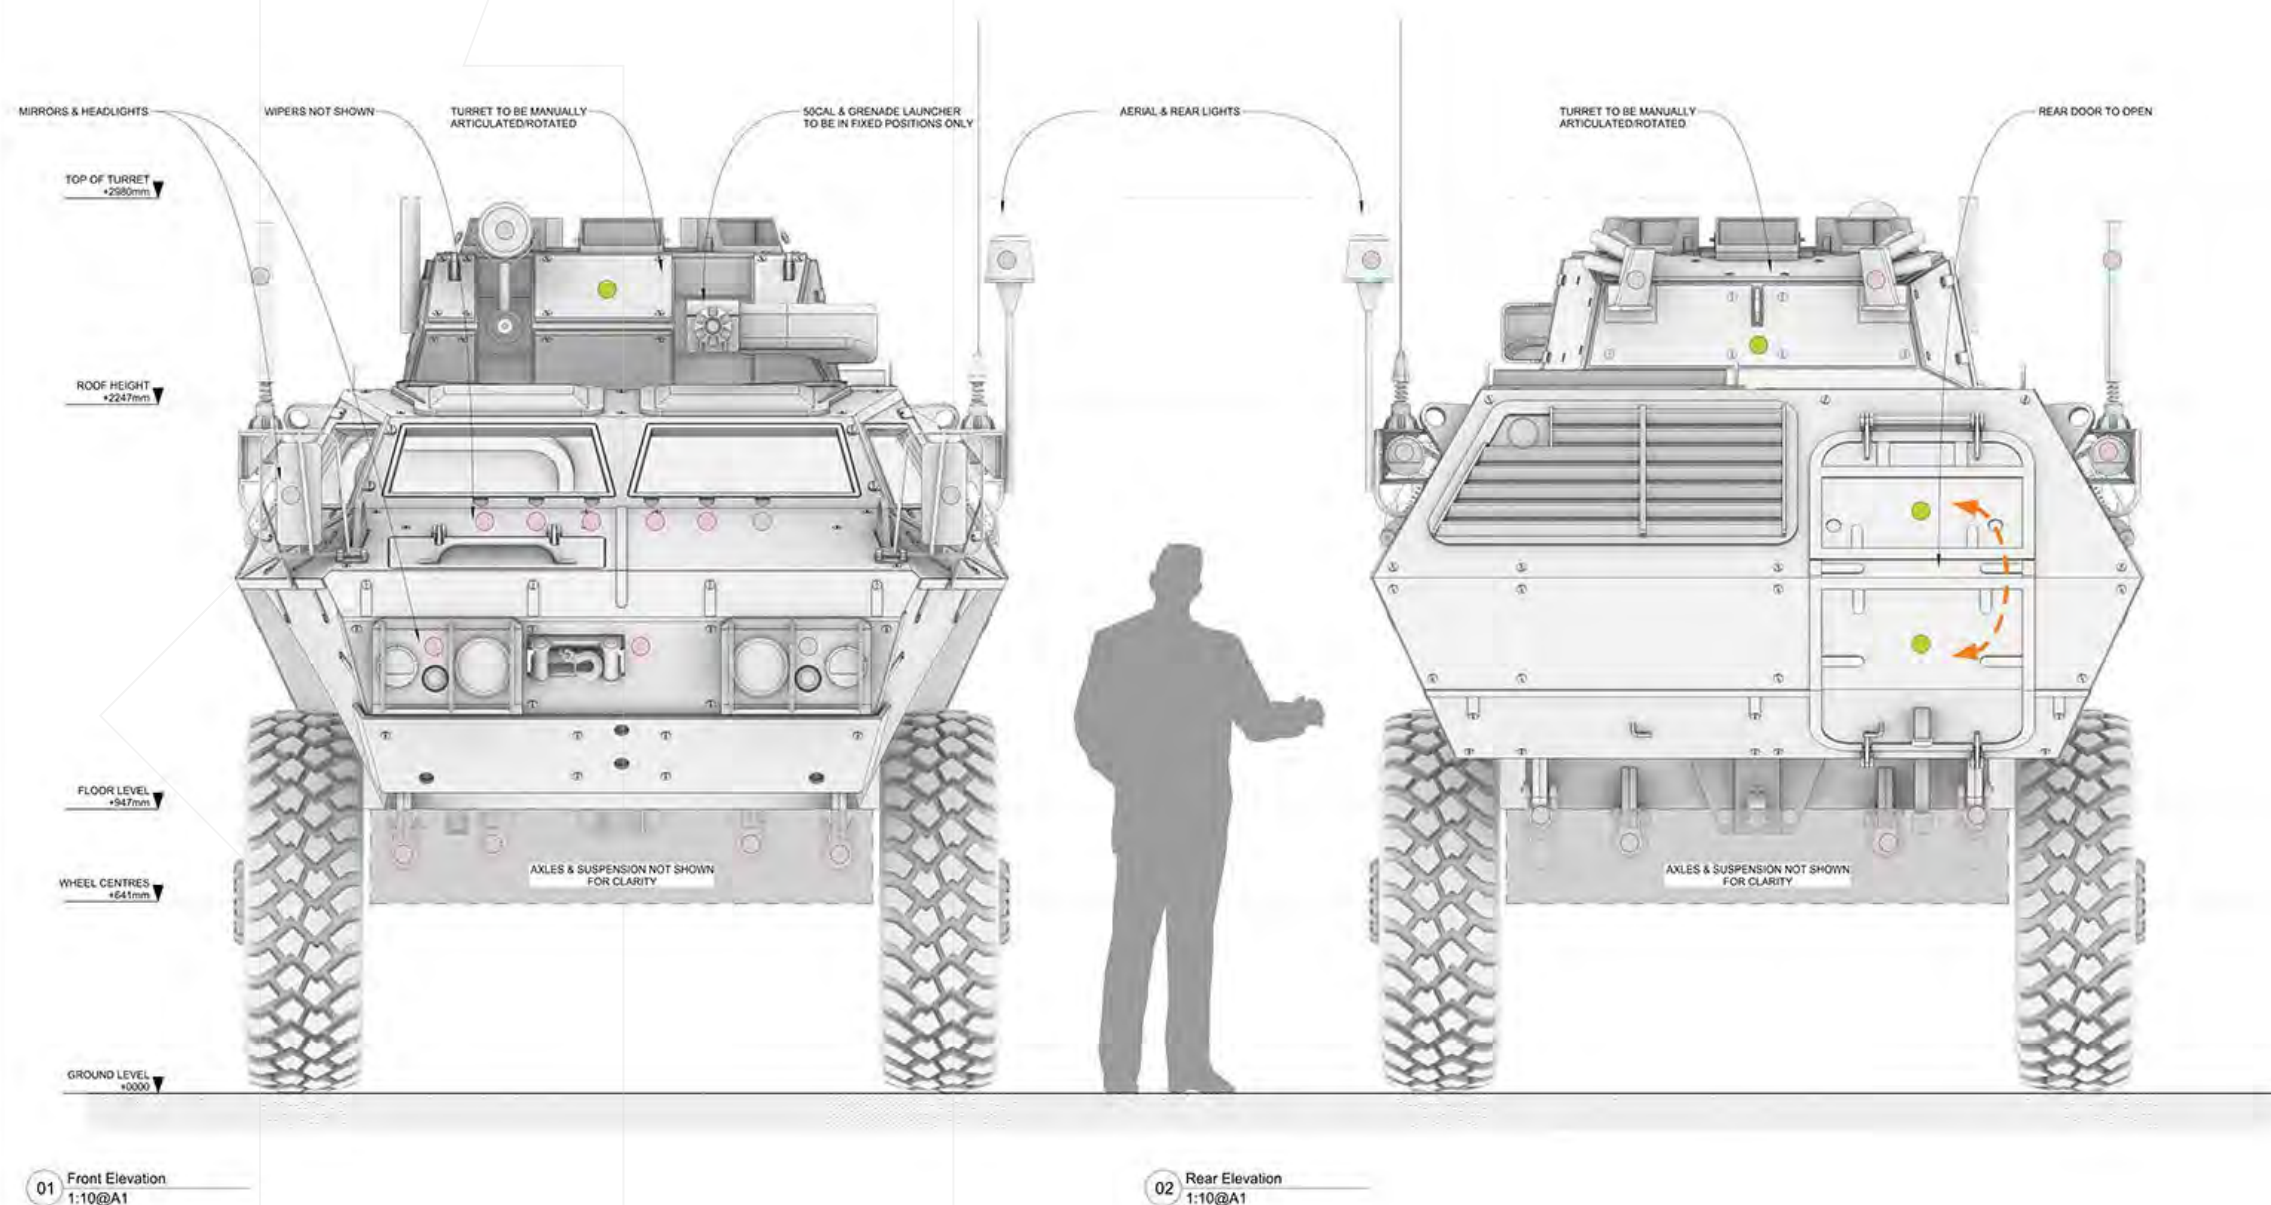

M1117 - GUARDIAN - EXT - VEHICLE BUILD
FRONT & REAR ELEVATIONS



PATRICK HUGHES
ENZO IACONO
VALÉRIE SHARP
TODD LIEBERMAN
ALEX YOUNG

SCALE 1:10


METRIC 0 500mm 1m 2 metres

IMPERIAL 0 1' 2' 4' 6'

KEY:	DIRECTOR	PROPS	PRODUCTION	SET NAME	REV	DATE	DESCRIPTION	SET CODE	DRAWING #
VIR REV DECL	DOP	STANDSTY	LOCATIONS	M1117 - GUARDIAN	-		BRIGHT		
	AD	GRPS	VRX	- EXT - VEHICLE BUILD			-VIC		
ANNOTATION KEY:	CONSTRUCTION	STUNTS		DRAWING TITLE				XX.X	003
SECTION DETAIL NO. 	ELEVATION DETAIL NO. 	DETAIL DETAIL NO. 	SET DEG SIX	FRONT & REAR ELEVATIONS	SCALE	DATE ISSUED	DRAWN BY		
 DETAIL NO. SH1 NO.	 DETAIL NO. SH2 NO.	 DETAIL NO. SH3 NO.	GREENS VEHICLES	✓	1:25 @ A1	24/07/2024	TD		
 GRAPHICS	 SH1 NO.	 SH2 NO.	ANIMALS						

FOR COSTING
NOT FOR CONSTRUCTION

WIP2 - 24.Jul.2024

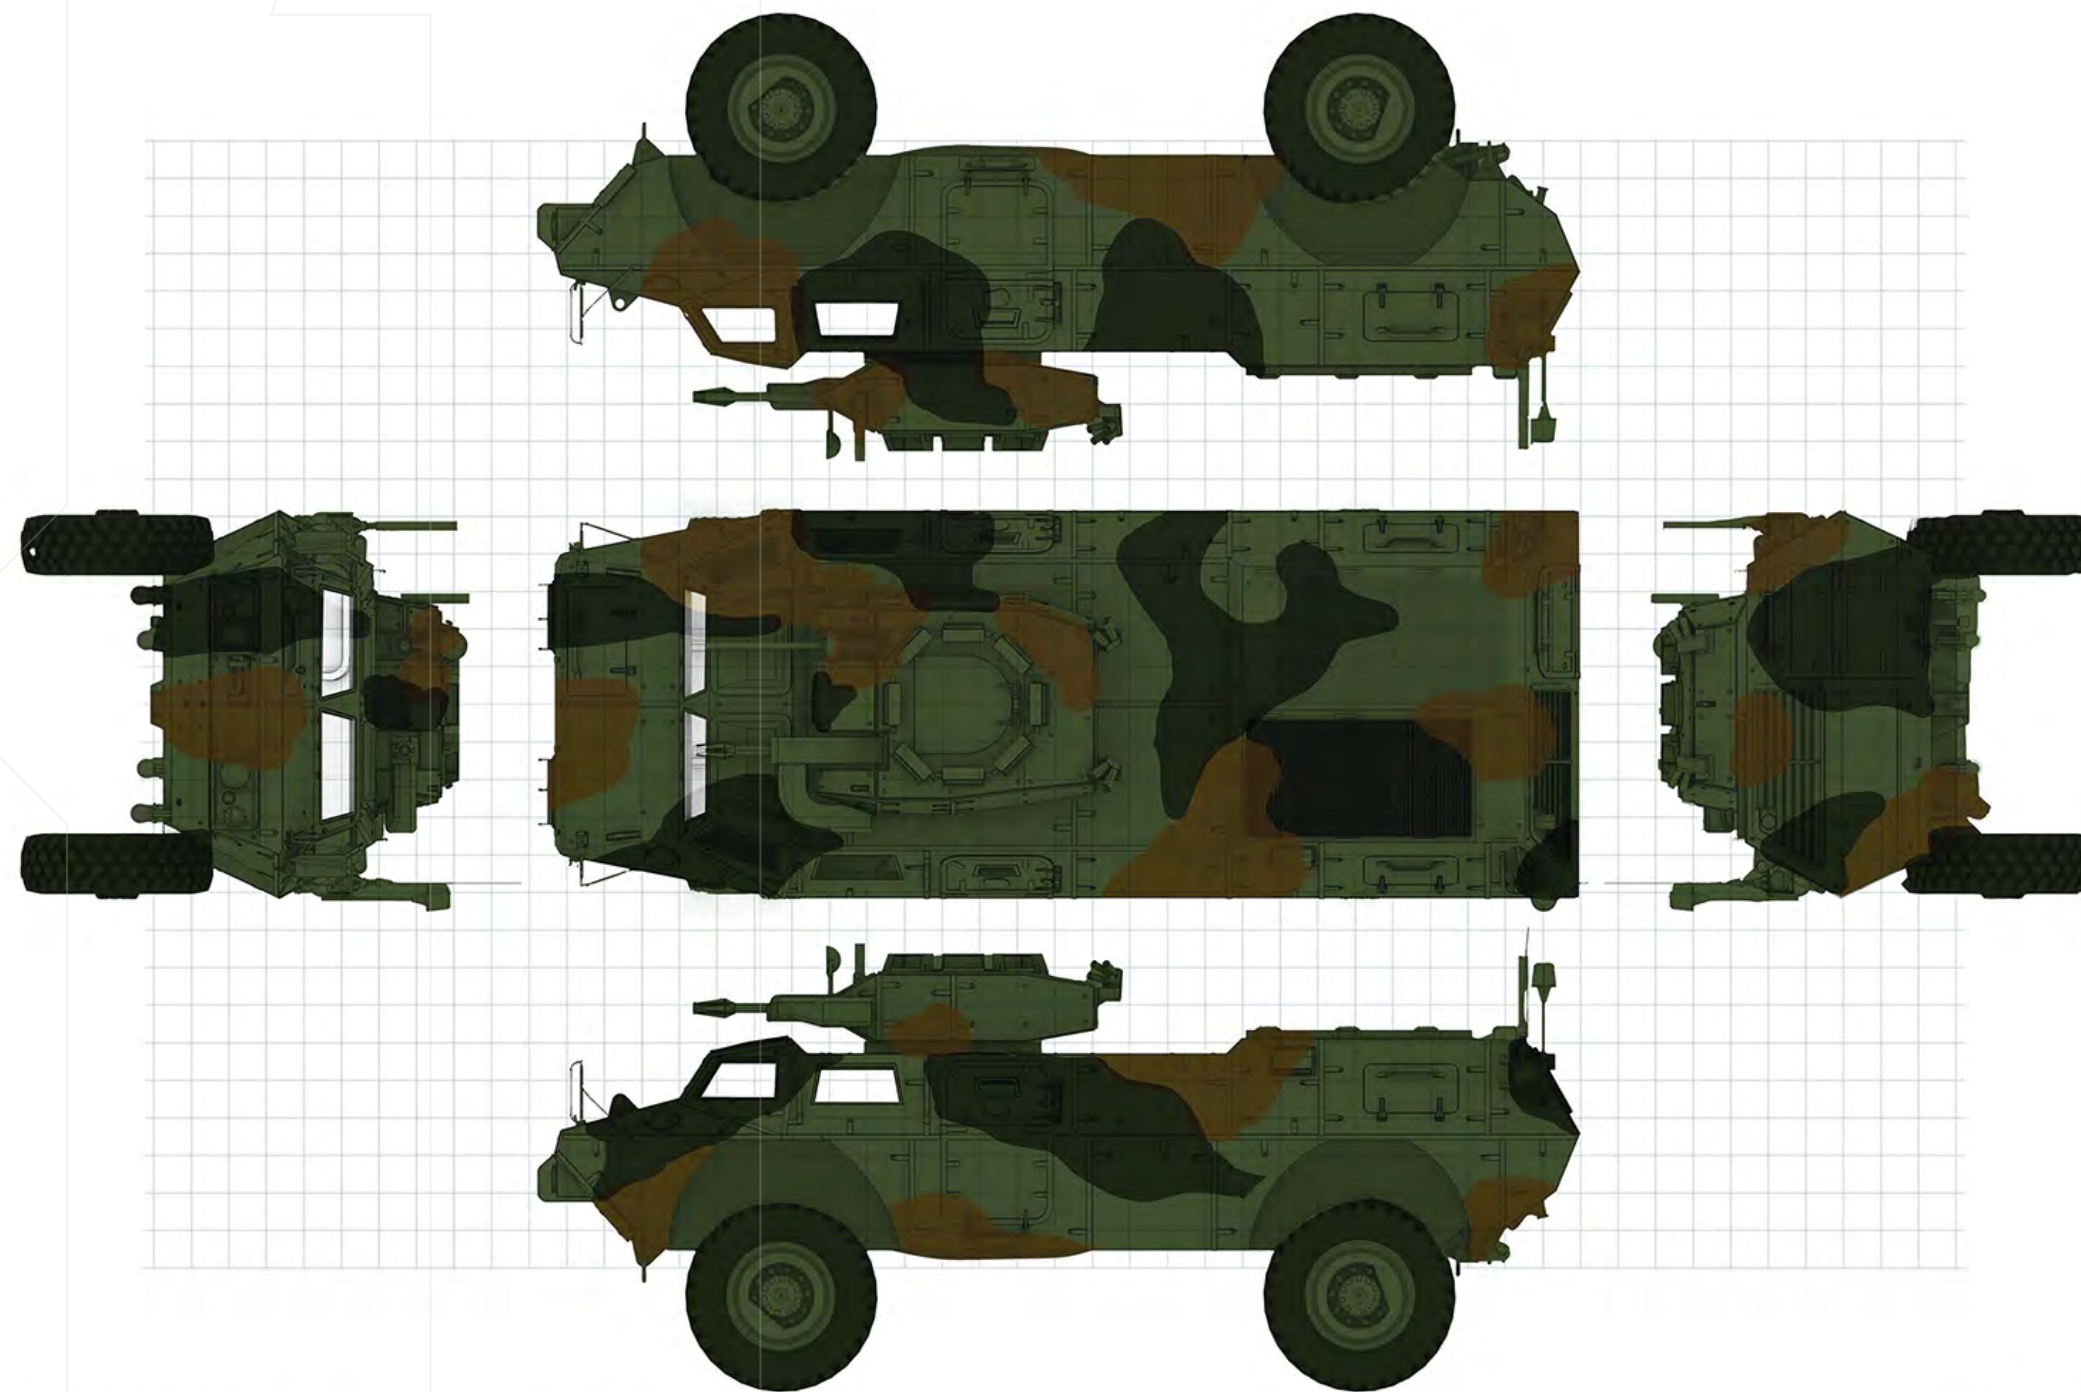

M1117 - GUARDIAN - EXT - VEHICLE BUILD
GUARDIAN COLOUR - WAY

01 Guardian Colour-Way
1:20@A1



DESIGNED BY
PATRICK HUGHES
ENZO IACONO
PRODUCTION DESIGNER
VALERIE SHARP
PRODUCTION DESIGNER
TODD LIEBERMAN
PRODUCTION DESIGNER
ALEX YOUNG

SCALE: 1:20
METRIC
0 1m 5 metres
IMPERIAL
0 5' 10' 20'

KEY:
VFX SET DEC ELEMENT
ANNOTATION KEY:
SECTION DETAIL NO. SHEET NO. ELEVATION DETAIL NO. SHEET NO. DETAIL DETAIL NO. SHEET NO.

DIRECTOR	PROPS	PRODUCTION
DOP	STANDBY	LOCATIONS
AD	GRIPS	VFX
CONSTRUCTION	STUNTS	COSTUME
SET DEC	SFX	
GREENS	VEHICLES	
GRAPHICS	ANIMALS	

SET NAME
M1117 - GUARDIAN
- EXT - VEHICLE BUILD
DRAWING TITLE
COLOUR - WAY

FOR COSTING
NOT FOR CONSTRUCTION
WIP2 - 14.Aug.2024

REV	DATE	DESCRIPTION	INT.
1	14/08/2024	BRIGHT -VIC	
SCALE	DATE ISSUED	DRAWN BY	
1:20 @ A1	14/08/2024	TD	
SET CODE	DRAWING #		
XX.X	007		





WAR
MACHINE



GUARDIAN
M117

SET PHOTOS
BRIGHT VIC

WAR
MACHINE



GUARDIAN
M1117
CRASHED WRECK

GUARDIAN M1117 CRASHED WRECK CONCEPT ART BY ENZO IACONO : DESIGNER

WAR
MACHINE



GUARDIAN
M1117

SET PHOTOS

WANAKA NEW ZEALAND

WAR
MACHINE



GUARDIAN
M117

SET PHOTOS

WANAKA NEW ZEALAND

WAR
MACHINE

GUARDIAN

M117

SET BUILD ON GIMBAL



WAR
MACHINE



GUARDIAN
M1117
INTERIOR SET

GUARDIAN M1117 CONCEPT ART BY ENZO IACONO : DESIGNER

WAR
MACHINE



GUARDIAN
M1117
INTERIOR SET


GUARDIAN M1117 CONCEPT ART BY ENZO IACONO : DESIGNER


WAR
MACHINE



GUARDIAN
M117
INTERIOR SET

GUARDIAN M117 CONCEPT ART BY ENZO IACONO : DESIGNER

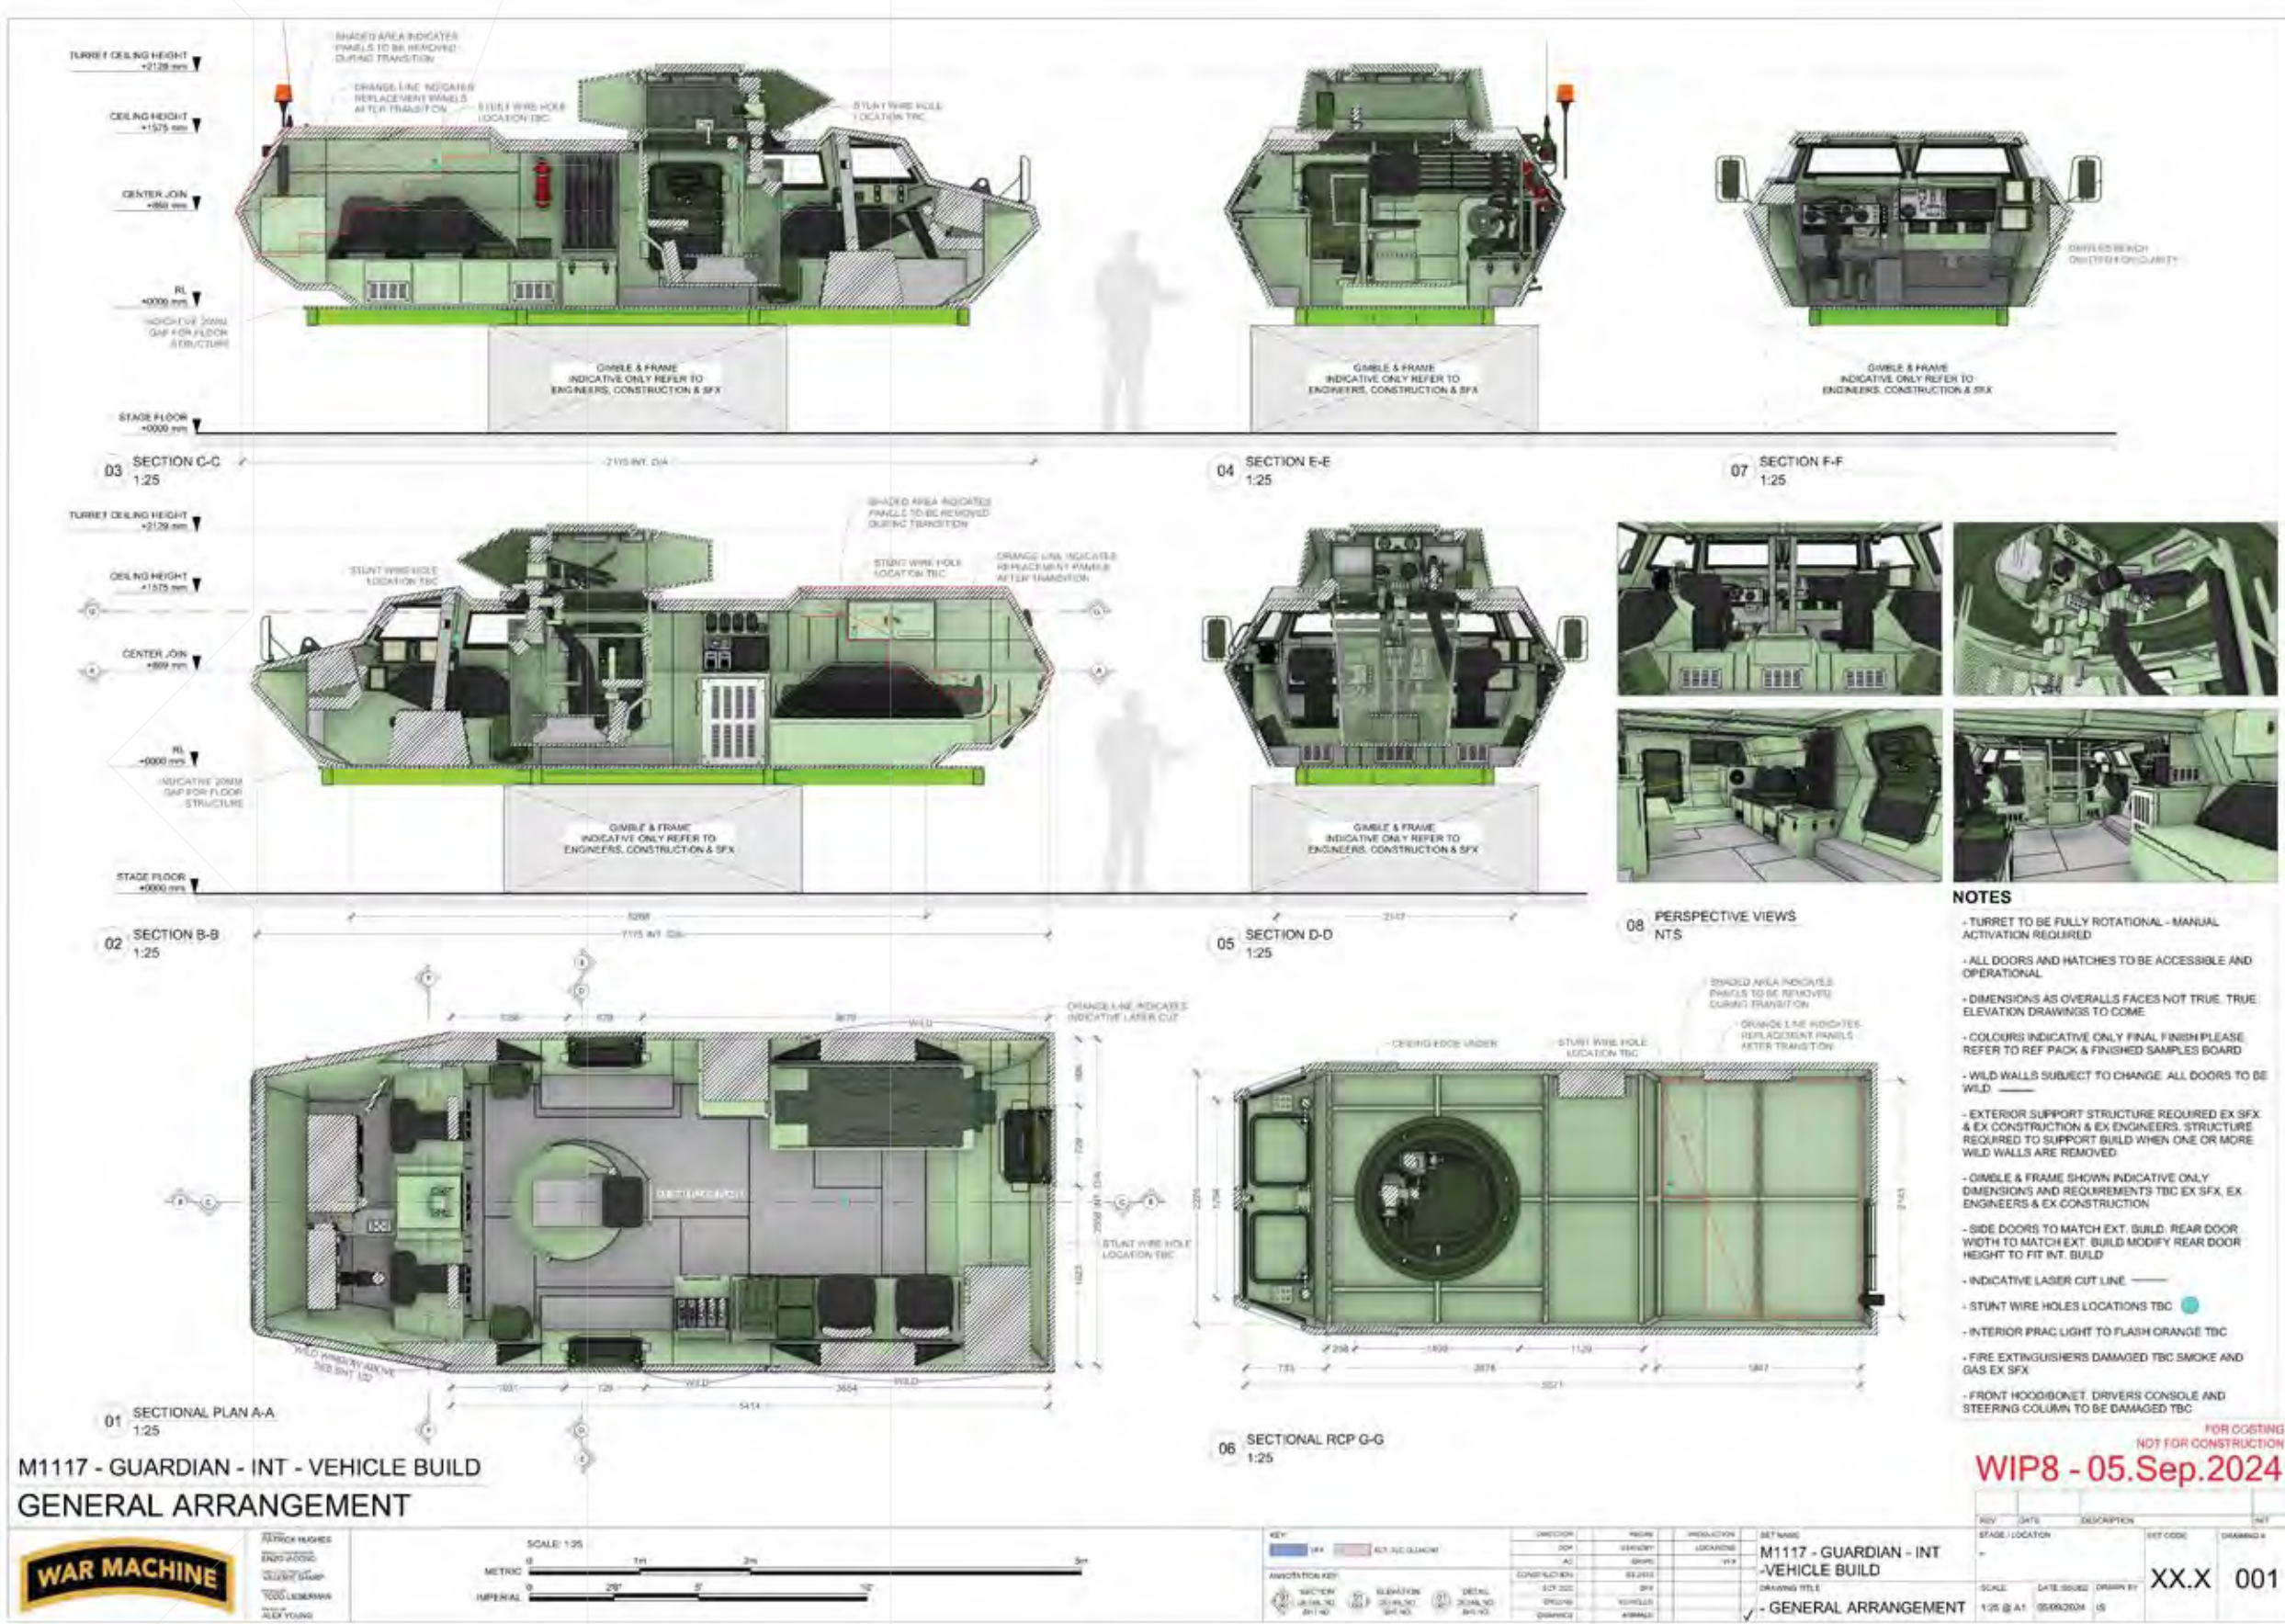

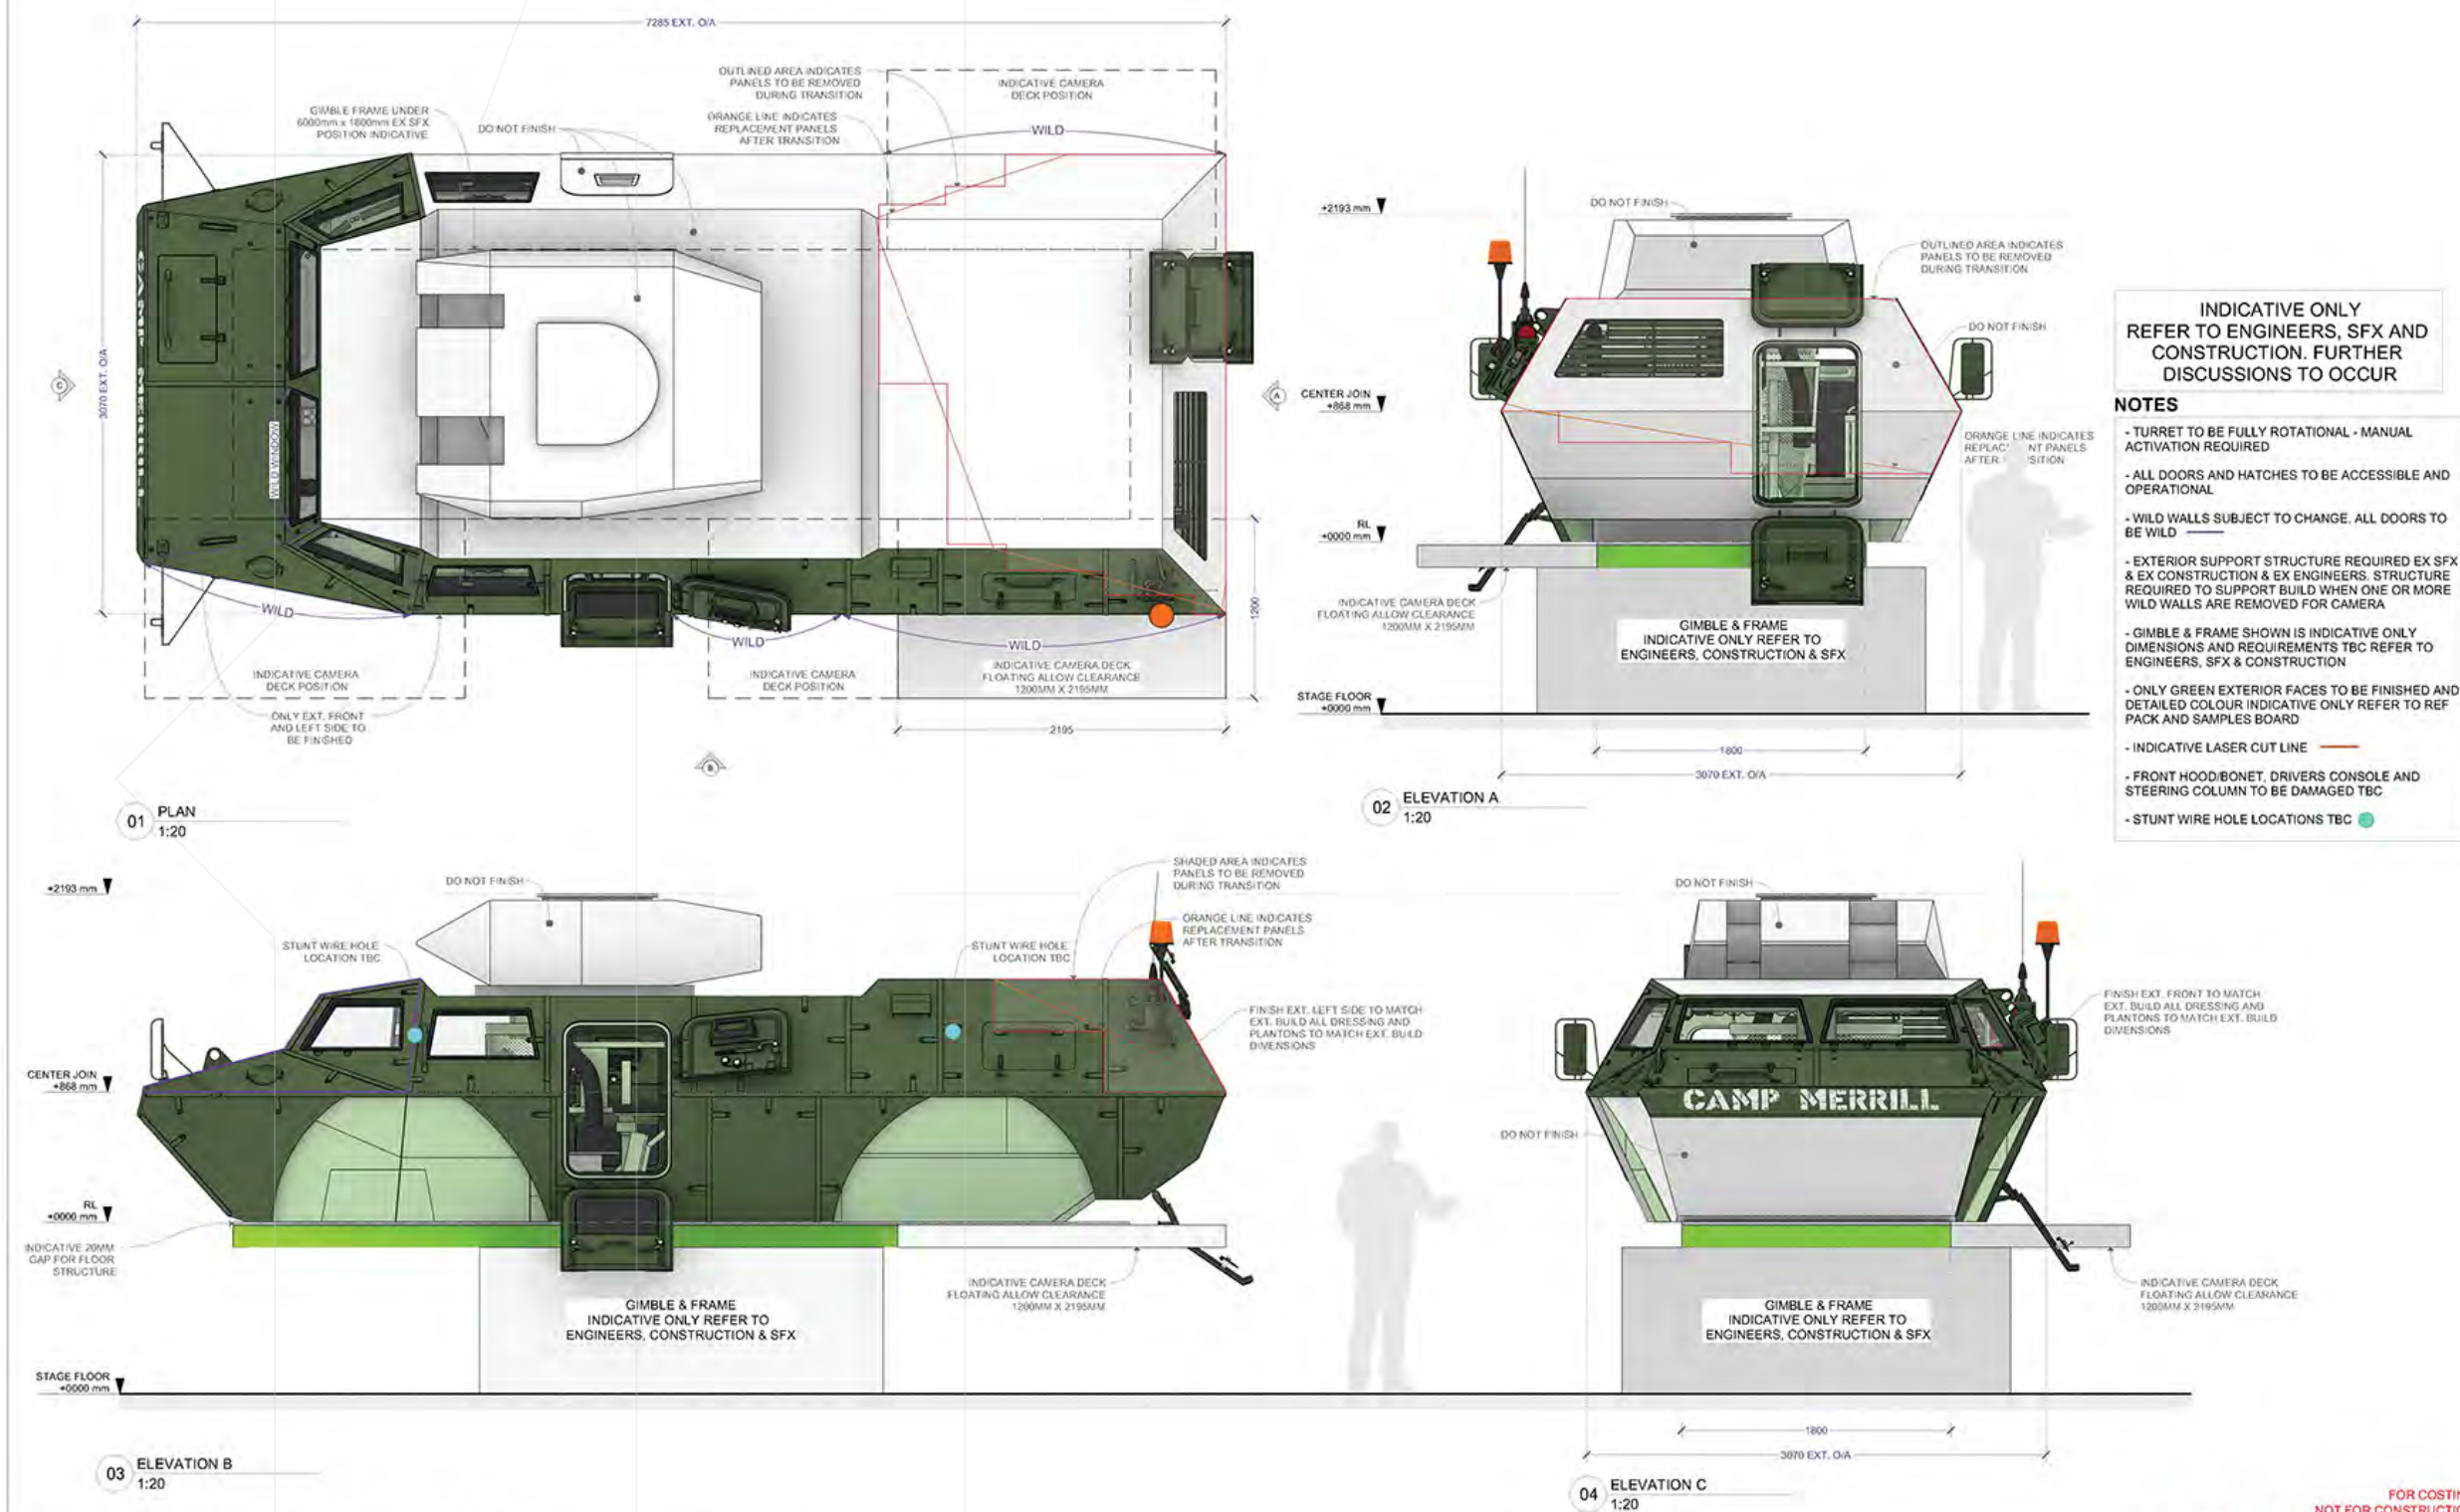

M1117 - GUARDIAN - INT - VEHICLE BUILD	
INT. TECHNICAL GENERAL ARRANGEMENT - EXT ELEMENTS	



DIRECTOR
PATRICK HUGHES
PRODUCTION DESIGNER
ENZO IACONO
EXECUTIVE PRODUCERS
VALERIE SHARP
PRODUCED BY
TODD LIEBERMAN
PRODUCED BY
ALEX YOUNG

SCALE: 1:20

METRIC 0

IMPERIAL 0

KEY:  VIX  SET OUR COUNTRIES

ANNOTATION KEY:  SECTION DETAIL NO.  ELEVATION DETAIL NO.





	DIRECTOR	PROPS
	DOP	STANDBY
	AD	GRIPS
CONSTRUCTION		STUNTS
	SET DEC	SAF
	GREENS	VEHICLES
	GRAPHICS	ANIMALS

NOV	SET NAME
ONE	M1117 - GUARDIAN - INT
VIX	-VEHICLE BUILD
	DRAWING TITLE
	INT. TECHNICAL GENERAL
✓	ARRANGEMENT EXTERIOR ELEMENTS

REV	DATE	DESCRIPTION	INT.
STAGE / LOCATION			DRAWING #
-			102
SCALE	DATE ISSUED	DRAWN BY	XX.X
1:20 @ A1	05-09/2024	IS	

FOR COSTING
NOT FOR CONSTRUCTION

WIP5 - 05.Sep.2024

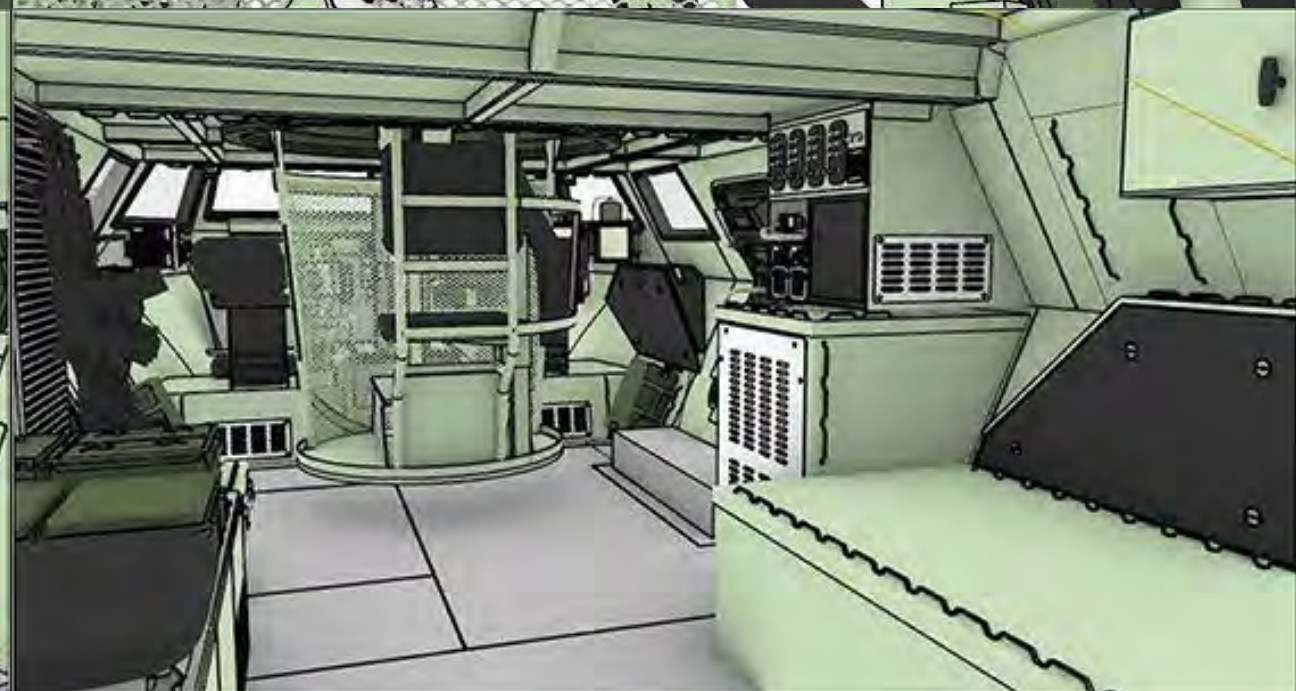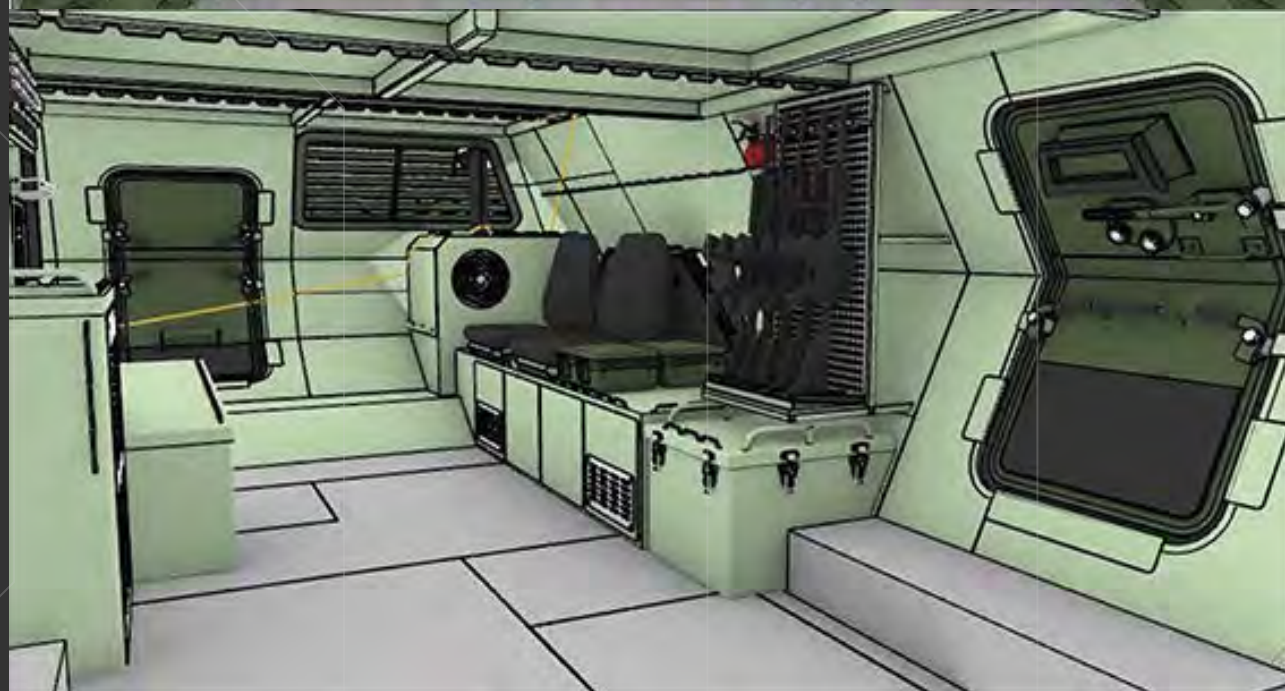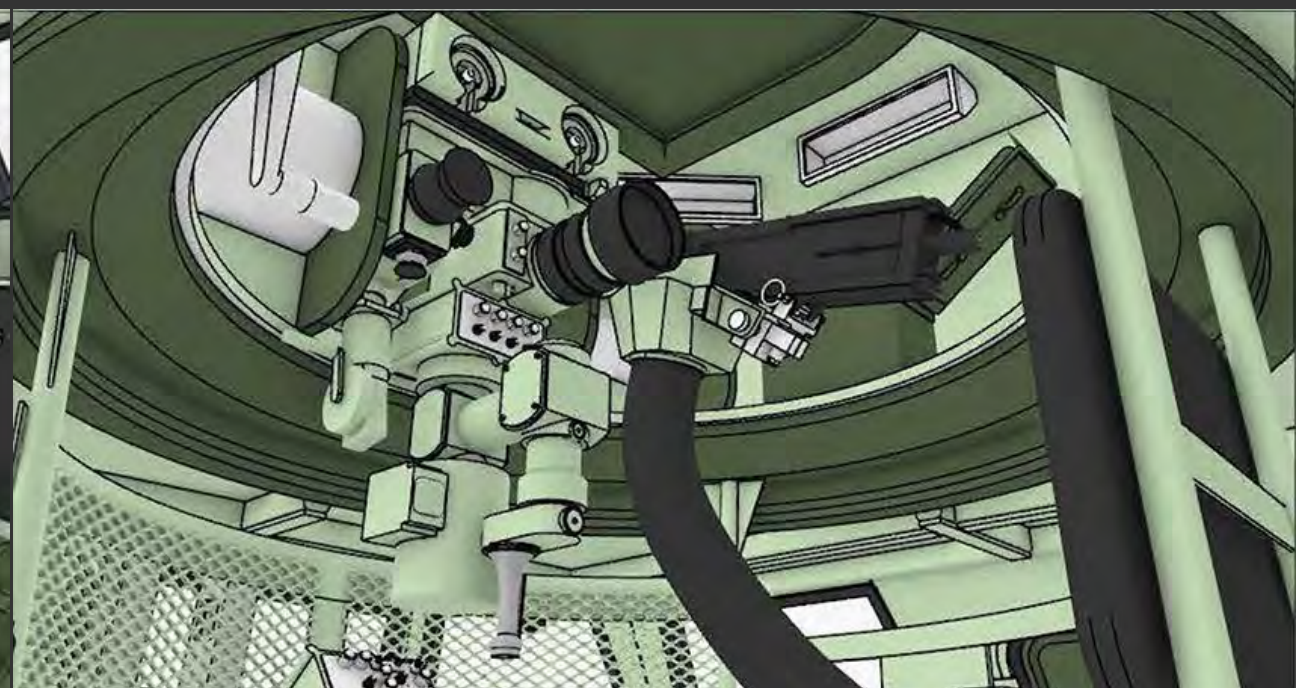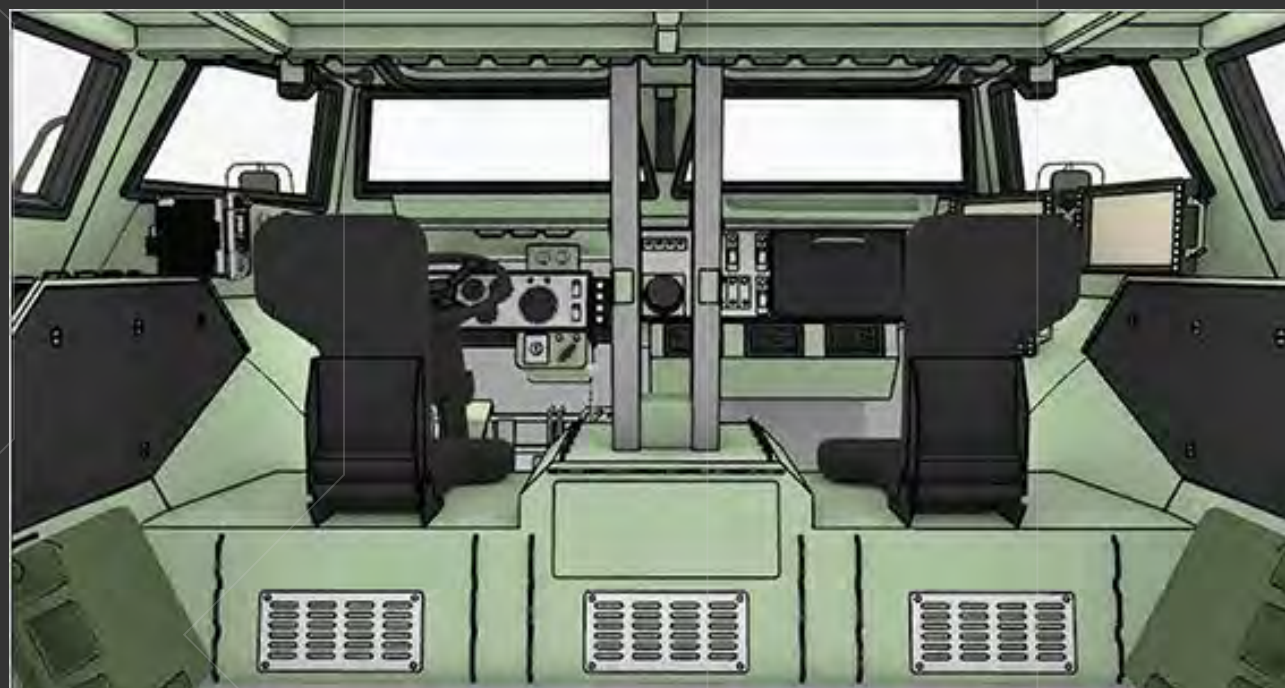



WAR
MACHINE



M1117

SET PHOTOS

DOCKLANDS STUDIO MLB

WAR
MACHINE



M1117

SET PHOTOS

DOCKLANDS STUDIO MLB

COURTYARD

&

OBSTACLE

COURSE









COURTYARD
& OBSTACLE COURSE

COURTYARD & OBSTACLE COURSE **CONCEPT ART** BY ENZO IACONO : DESIGNER



COURTYARD
& OBSTACLE COURSE

COURTYARD & OBSTACLE COURSE **CONCEPT ART** BY ENZO IACONO : DESIGNER

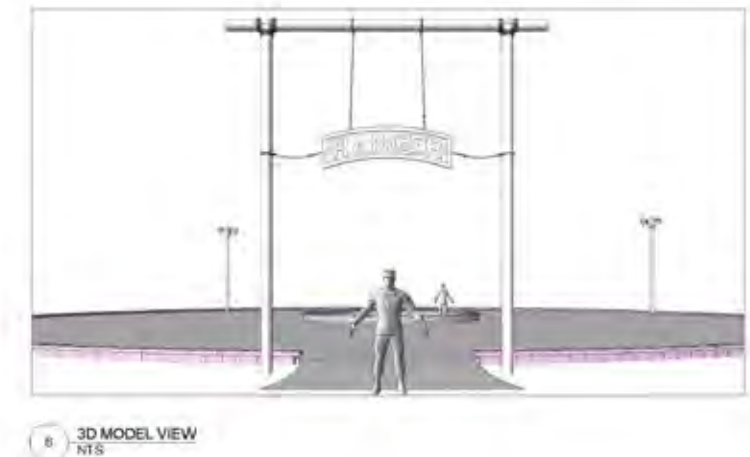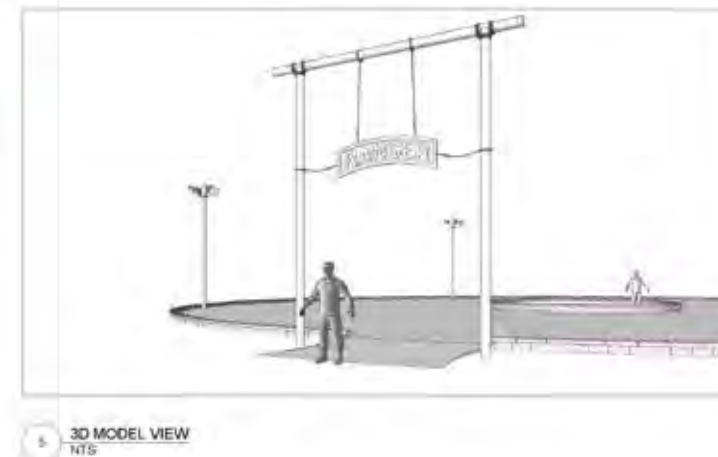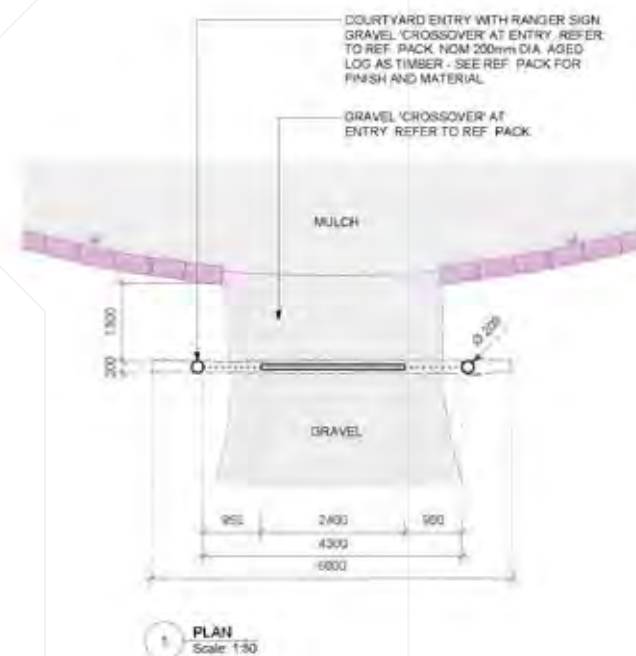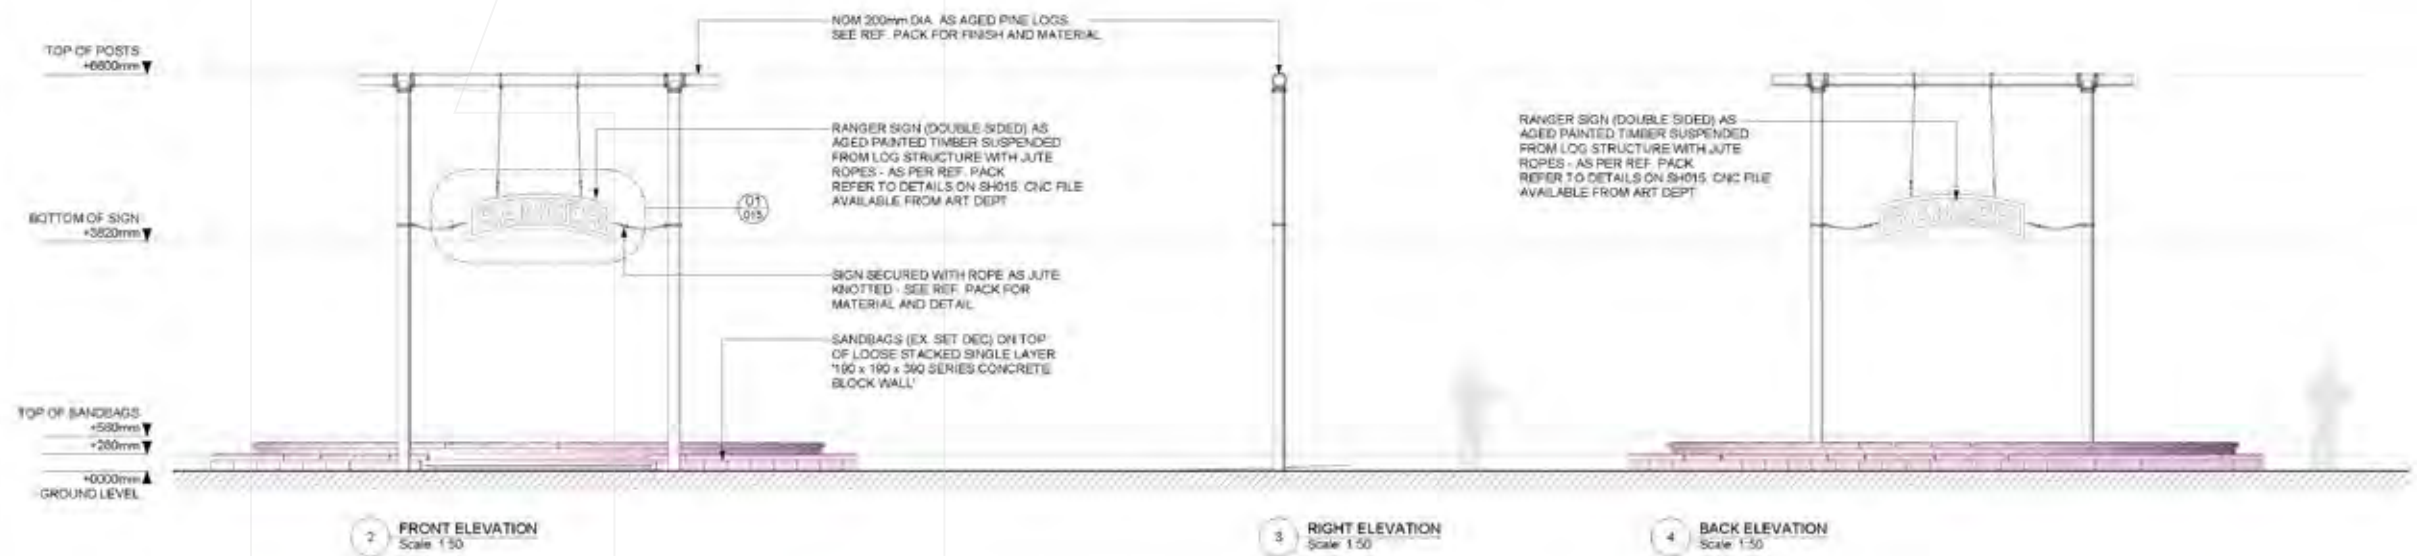


NOTES:


- NOM 300mm DIA, LOGS AS AGED PINE TIMBER - SEE REF. PACK FOR FINISH AND MATERIAL
- RANGER SIGN (DOUBLE SIDED) AS TIMBER SUSPENDED FROM LOG STRUCTURE WITH ROPES
- SEE REF. PACK FOR DETAIL OF KNOT, KNOT STYLE TEC
- ROPES AS JUTE - SEE REF. PACK FOR KNOT DETAIL, MATERIAL & FINISH
- GRAVEL CROSSOVER UNDER ENTRY SIGN AS PER REF. PACK
- REFER TO SH015 FOR SIGN DETAILS - RANGER GFX TEC

CONSTRUCTION NOTE
FOOTINGS NOT SHOWN - PROVIDE SHALLOW
CONCRETE FOOTINGS TO SUPPORT FRAME.
DETAILS TBC

OBSTACLE COURSE - ENTRY SIGN GENERAL ARRANGEMENT

[illegible]

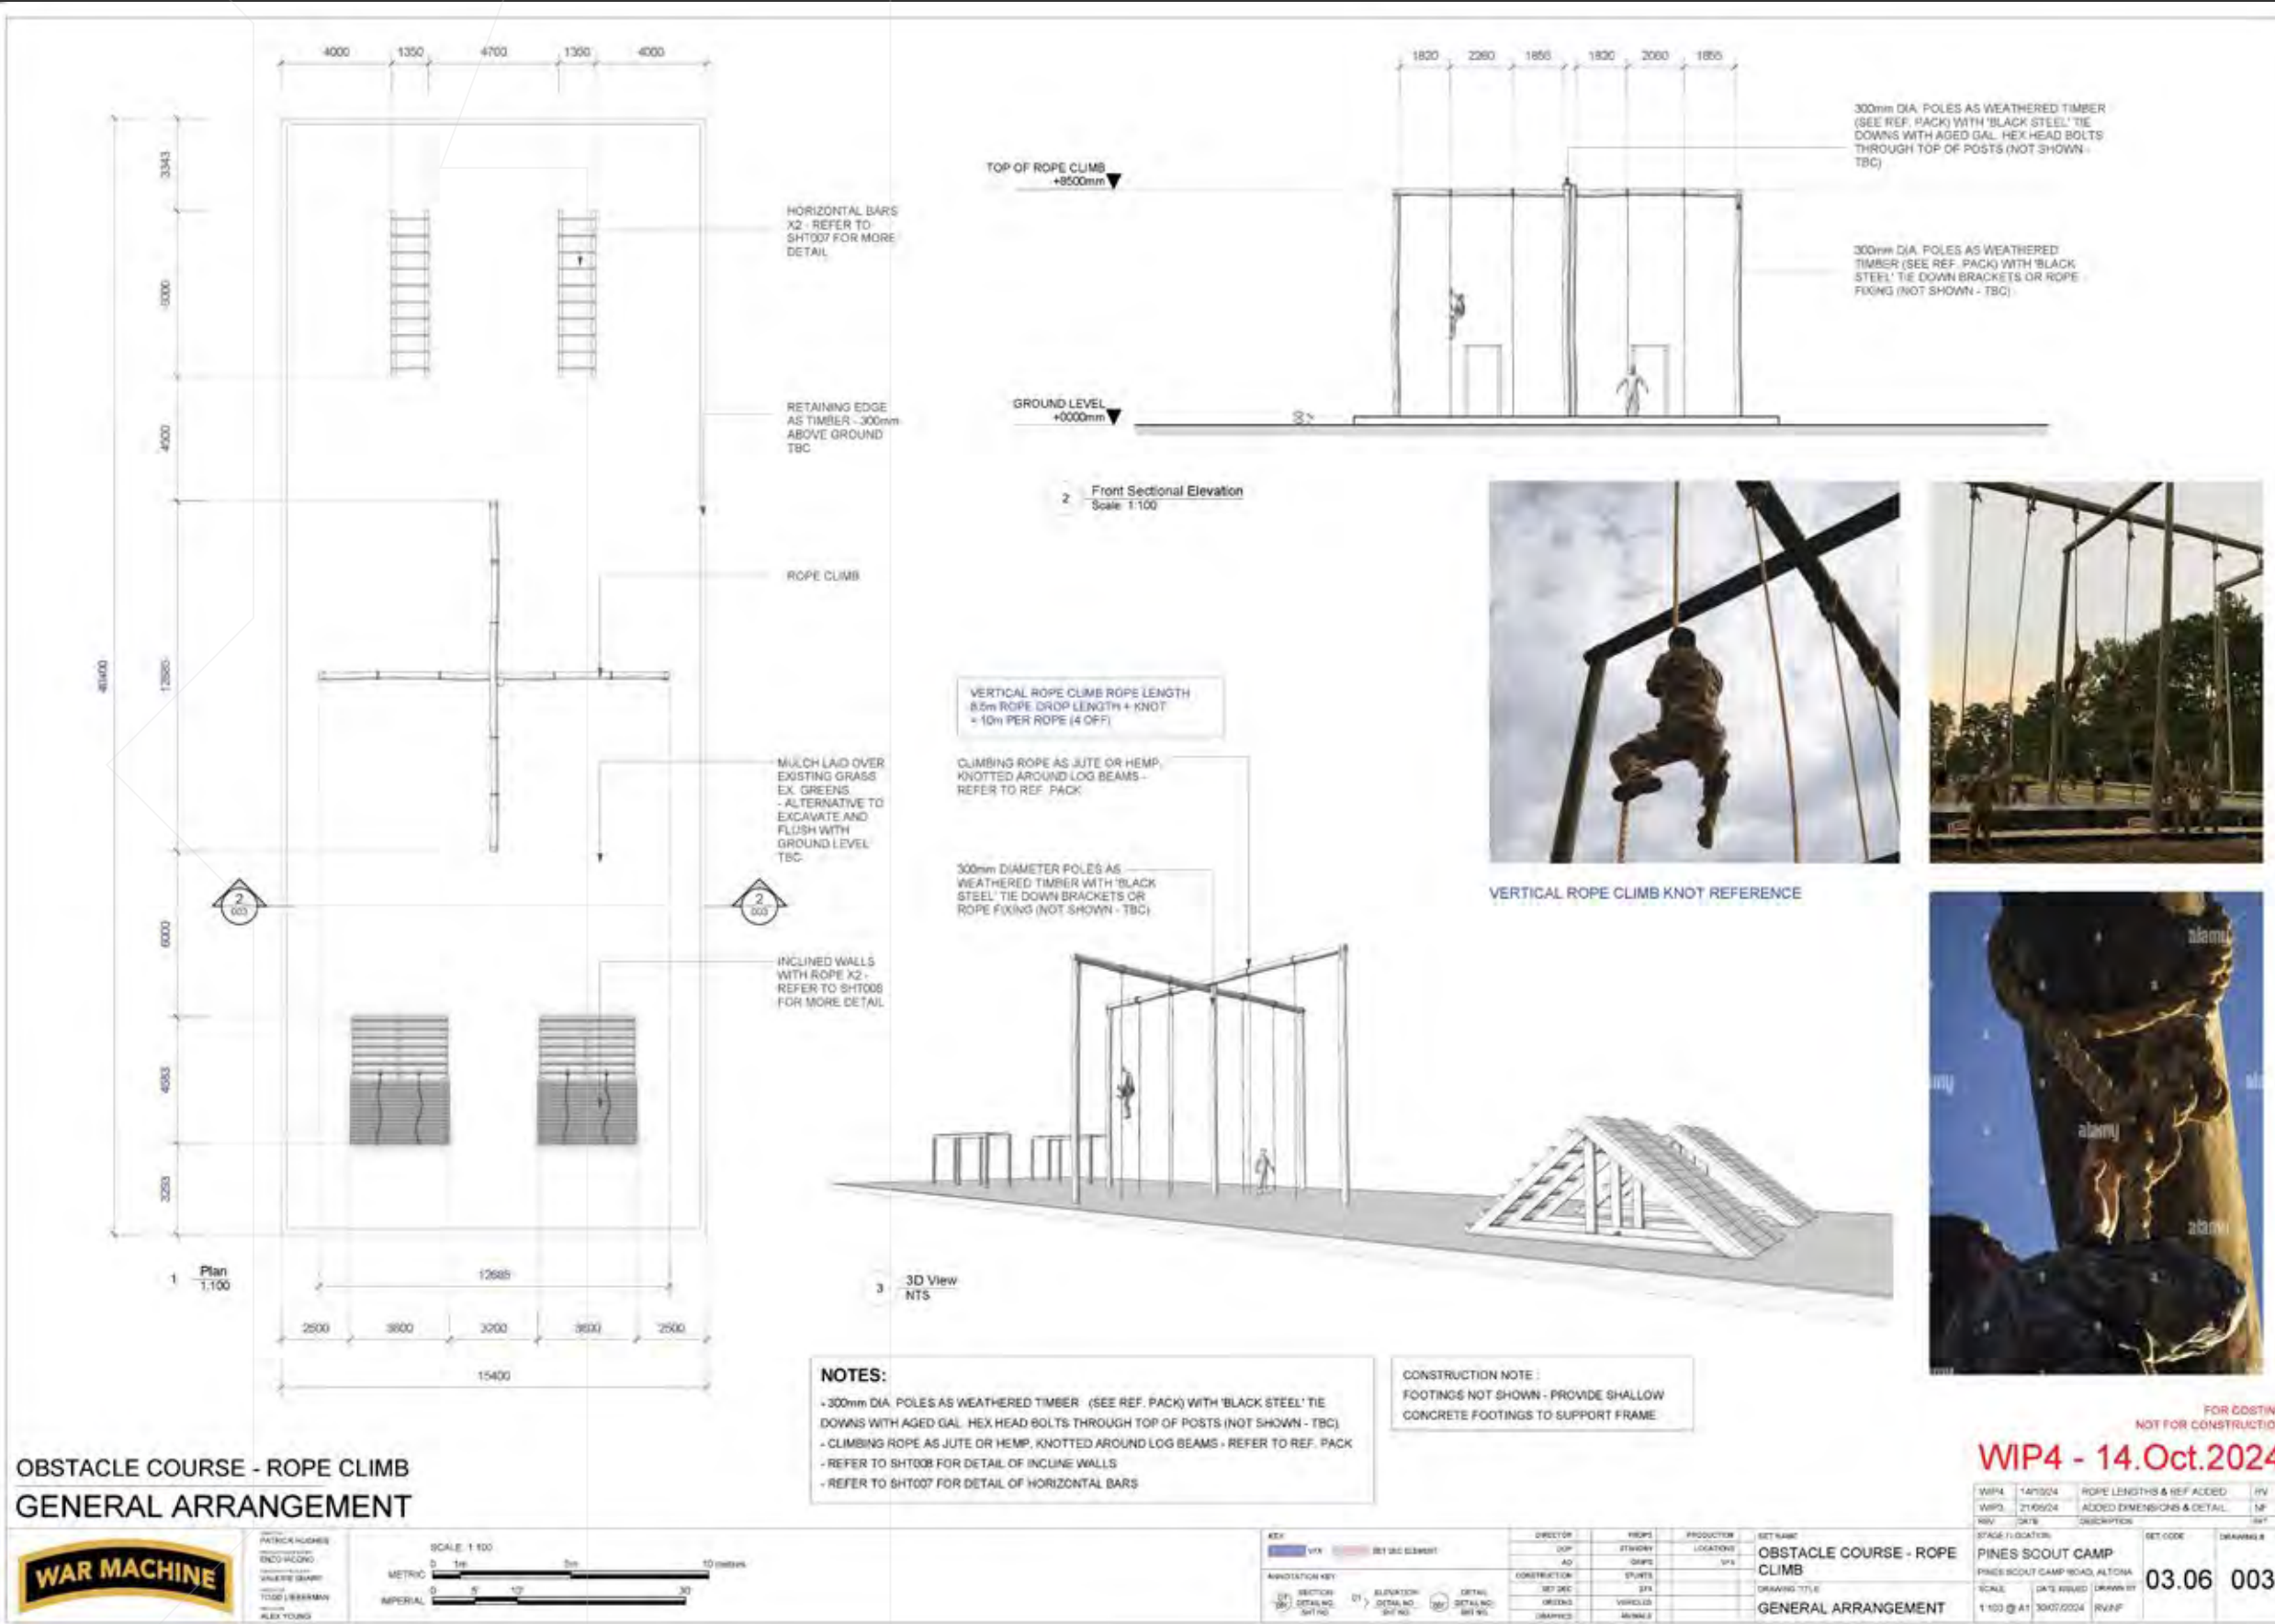

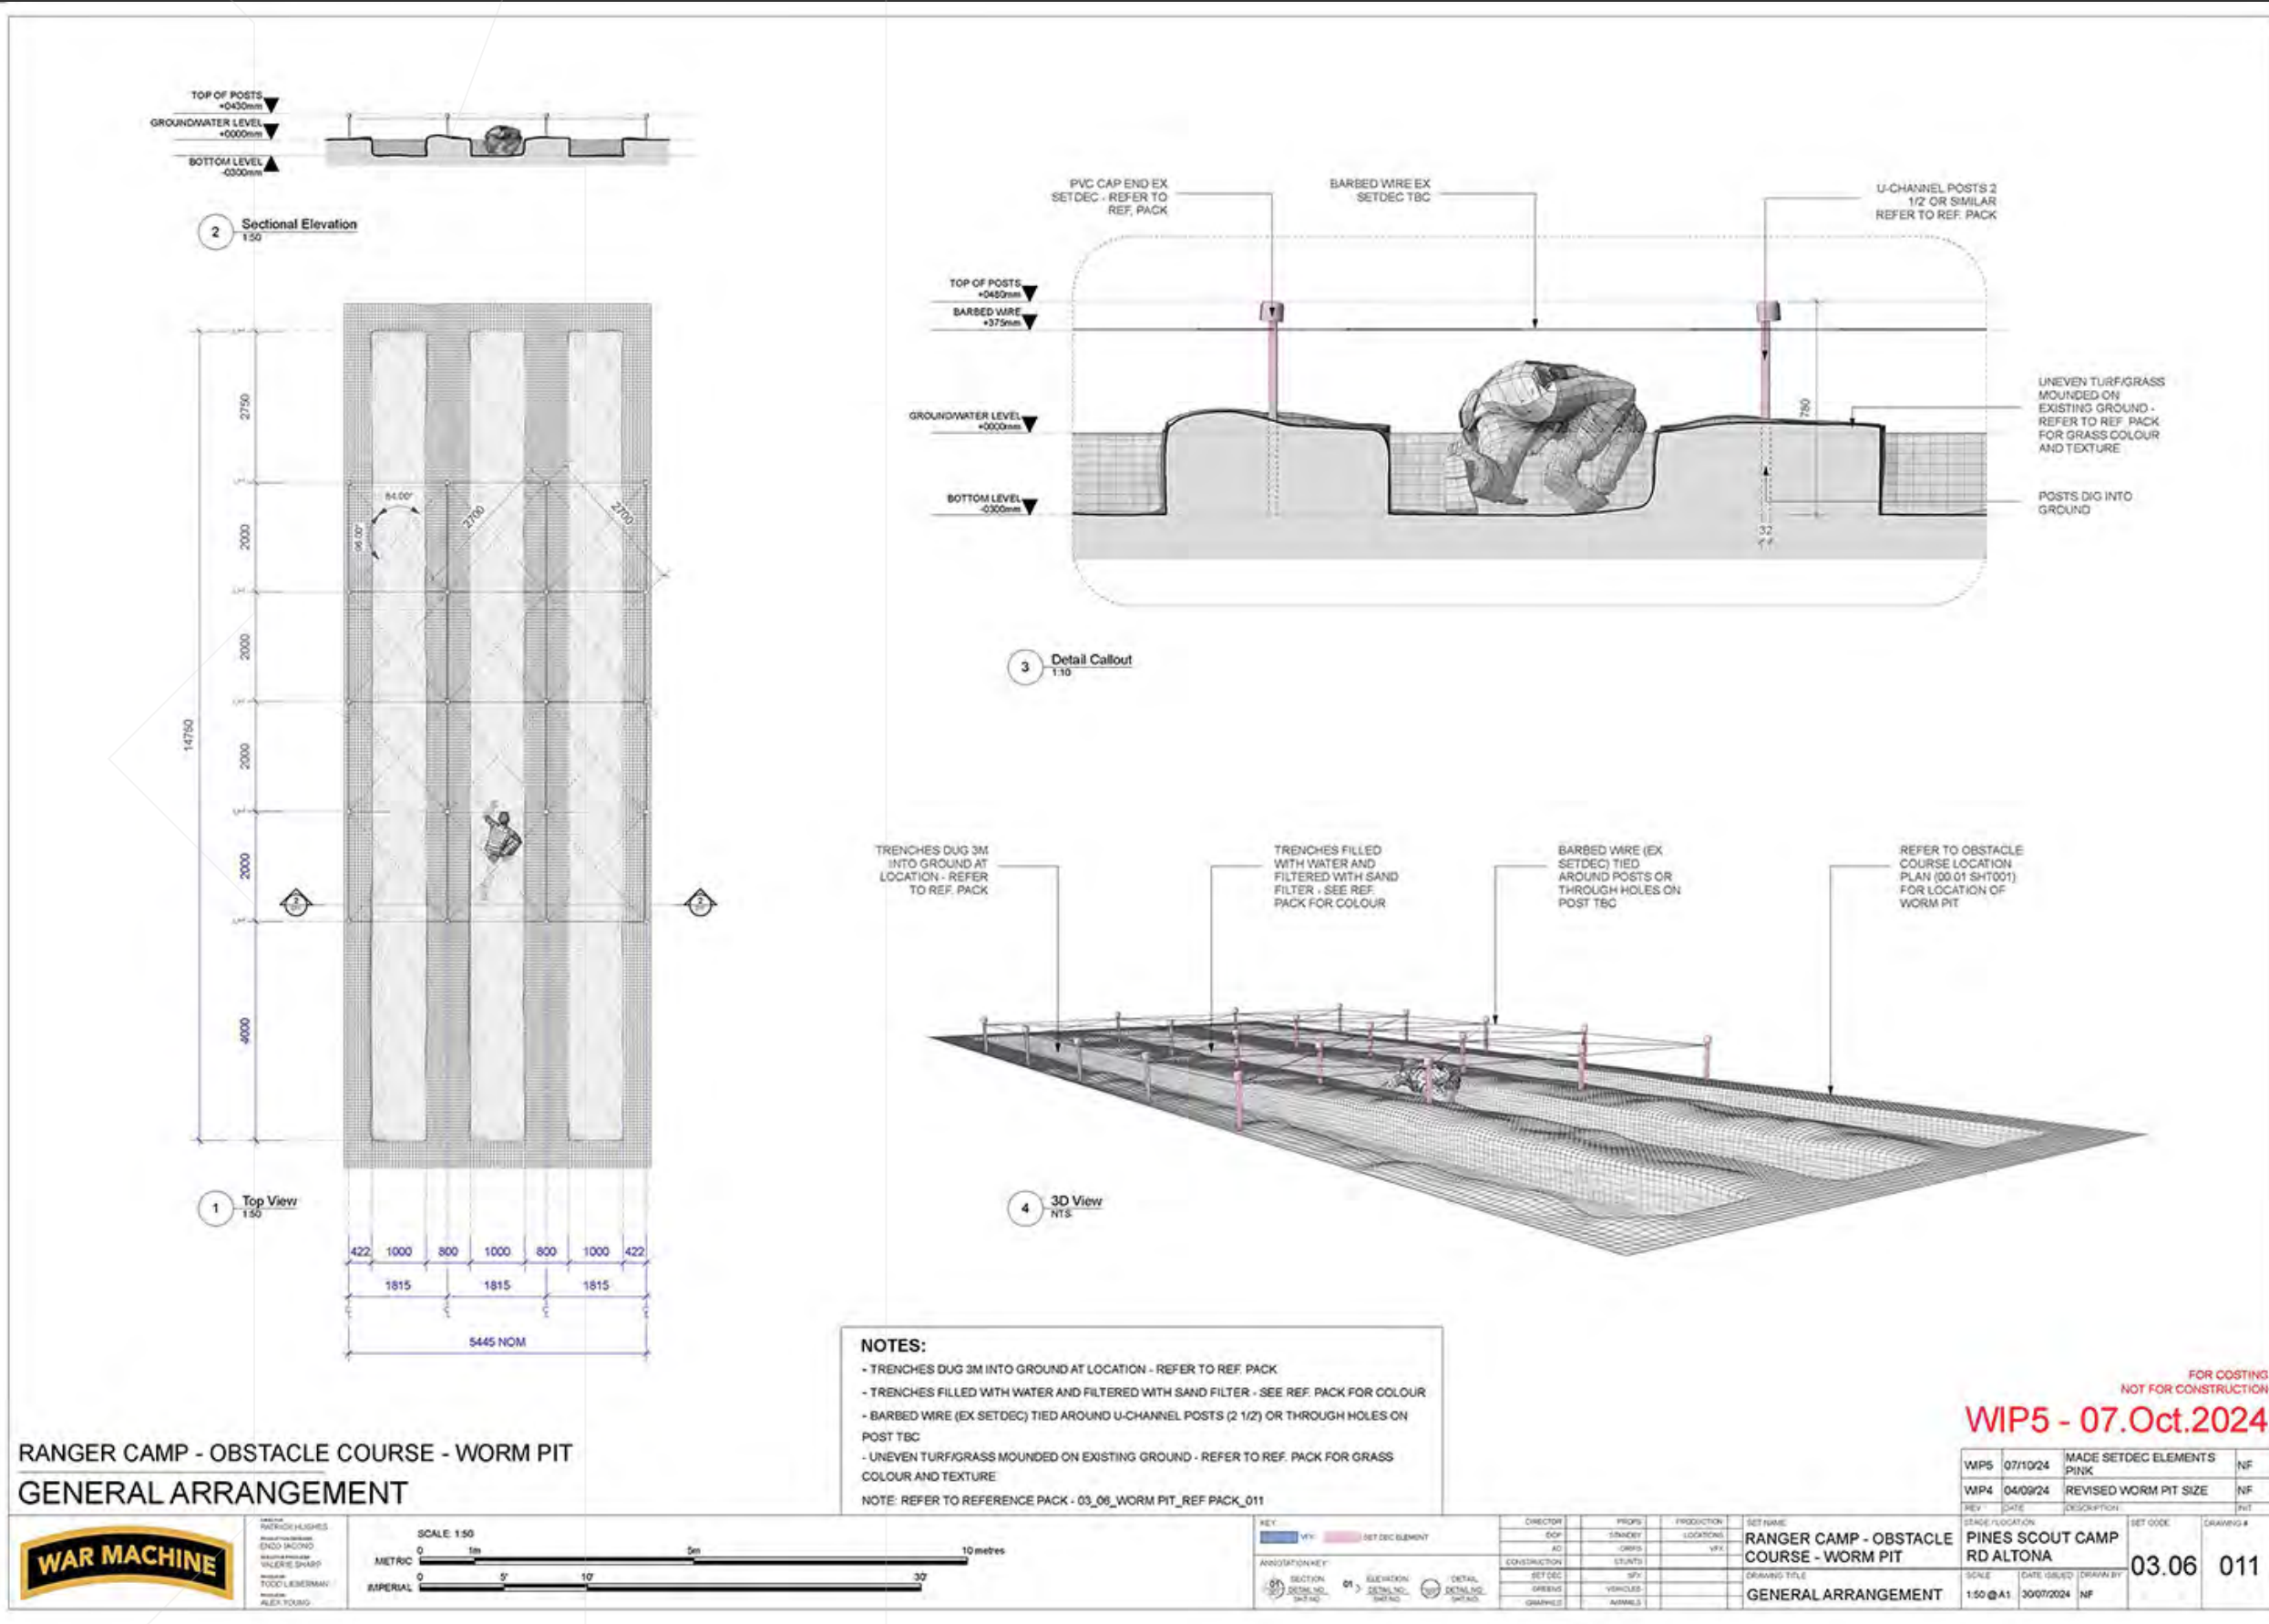

WAR
MACHINE



COURTYARD
& OBSTACLE COURSE

SET PHOTOS

PINES SCOUT CAMP ALTONA VIC

WAR
MACHINE



COURTYARD
& OBSTACLE COURSE

SET PHOTOS

PINES SCOUT CAMP ALTONA VIC

WAR
MACHINE



COURTYARD
& OBSTACLE COURSE

SET PHOTOS

PINES SCOUT CAMP ALTONA VIC

WAR
MACHINE

DESTROYED
VILLAGE



WAR
MACHINE



DESTROYED VILLAGE

DESTROYED VILLAGE **CONCEPT ART** BY ENZO IACONO : DESIGNER

WAR
MACHINE



DESTROYED VILLAGE

DESTROYED VILLAGE **CONCEPT ART** BY ENZO IACONO : DESIGNER



WAR
MACHINE



DESTROYED VILLAGE

DESTROYED VILLAGE **CONCEPT ART** BY ENZO IACONO : DESIGNER



KEY

- ① DRESSED MOVEABLE TREES ON STANDS & DRESSED OUT BASES - TBC
- ② CRATER
- ③ DESTROYED BUILDING
- ④ FALLEN TREES - SCORCHED TOPS (SCENIC) & SPLINTERED BASES
- ⑤ BROKEN RADIO TOWER PIECES
- ⑥ BROKEN RADIO TOWER BASE
- ⑦ GUARDIAN
- ⑧ SMALLER FALLEN TREES - SCORCHED TOPS (SCENIC) & SPLINTERED BASES



KEY	WIP	SET DES ELEMENT
SECTION	SECTION	SECTION
DETAIL NO.	DETAIL NO.	DETAIL NO.
SECTION	SECTION	SECTION

SECTION	PRODUCTION
DOP	STANDBY
AD	STANDBY
CONSTRUCTION	STANDBY
SET DES	STANDBY
CREW	STANDBY
GRAPHICS	STANDBY

SET NAME	LOCATION
BURNT VILLAGE	LOCATION
LOCATION PLAN	LOCATION

KEY	DATE	DESCRIPTION	SET CODE	DRAWING #
WIP1	06.Aug.2024	FOR COSTING NOT FOR CONSTRUCTION	SH00	002
SCALE	DATE ISSUED	DRAWN BY		
1:100 @ A1	06/08/2024	HC		



PRELIMINARY COSTING_25 JULY 2024

NOTE: REFER TO REFERENCE PACK - 0_0_REF PACK_001 - TBA.

BURNT VILLAGE
BURNT VILLAGE BUILDING



DESIGNED BY
PAUL HUGHES
ARCHITECTURE
ENZO JACONO
CONCEPT
VALERIE SHARP
PRODUCTION
TODD LIEBERMAN
ARTWORK
ALEX YOUNG

SCALE: 1:50



KEY
VFX
REF OLD ELEMENT

DIRECTION
DSF
AD
CONSTRUCTION
SET DEC
CREATING
GRAPHICS

PROPS
STANDBY
CRAFT
SET DEC
VOLUNTARY
ANIMALS

PRODUCTION
LOCATIONS
VFX

SET NAME
BURNT VILLAGE
DRAWING TITLE
BURNT VILLAGE BUILDING

REV	DATE	DESCRIPTION	SET CODE	DRAWING #
1	25.07.2024	WIP1 - 25.Jul.2024	XX.X	XXX

WAR MACHINE



DESTROYED VILLAGE

SET PHOTO
BRIGHT VIC

WAR
MACHINE

QUARRY

WAR
MACHINE



QUARRY
REFERENCE

WAR
MACHINE



QUARRY

QUARRY CONCEPT ART BY ENZO IACONO : DESIGNER





WAR
MACHINE



QUARRY

QUARRY CONCEPT ART BY ENZO IACONO : DESIGNER

WAR
MACHINE



QUARRY

QUARRY CONCEPT ART BY ENZO IACONO : DESIGNER



KEY:

- 1 - 775j CAT TRUCK
- 2 - KOMATSU 605 TRUCK
- 3 - EXCAVATOR SHED
- 4 - ROCK PILE
- 5a - FUEL CELL (UNOBSTRUCTED)
- 5b - FUEL CELL (HIT BY CRANE)
- 6 - MRT 189 CRANE BASE
- 7 - 40FT HIGH CUBE CONTAINERS
- 8 - LIGHT TOWERS
- 9 - TYRE STACKS
- 10 - ANACONDA FTR150 CONVEYOR
- 11a - CAT 988H (HITS DOOR)
- 11b - CAT 988H (HITS MACHINE)
- 11c - CAT 988H (DRIVES MACHINE)
- 12a - MACHINE SLIDES DOWN CLIFF
- 12b - MACHINE (HIT BY CAT 988H)
- 12c - MACHINE (DRIVEN INTO WALL)
- 13 - SHEDS
- 14 - CRANE POST CRASH

NOTES:


- EXCLUSION ZONE BEHIND SHED FOR VEHICLE PATH
- CRANE BASE UP TO 7.2M
- VFX CRANE DOTTED OVERHEAD
- EXCAVATOR TO HIT MACHINE AT CRASH POINT
- MACHINE DRIVEN INTO BACK WALL STUNTS TBC

1 LOCATION PLAN
Scale 1:500

QUARRY LOCATION PLAN



ARTIST: GREGORY HUGHES
DESIGN: HUGHES
SCULPTURE: HUGHES
PAINTING: HUGHES
TEXTURE: HUGHES
COLOR: HUGHES
MATERIAL: HUGHES
FINISH: HUGHES
AUTHOR: ALEX YOUNG

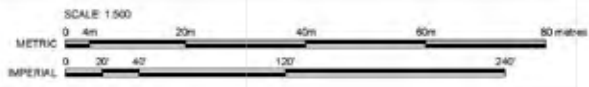

SET: VFX SET DRY ELEMENT

SECTION: 01 ELEVATION (DRY AND SET NO.)

DETAIL: 01 DETAIL (DRY AND SET NO.)

DIRECTOR: DAN ADAMS

PRODUCTION: VFX

STAGE: 01

LOCATION: 01

DATE: 20/08/24

TIME: 10:00

SET NAME: QUARRY


STAGE LOCATION: WYNDHAM VALE QUARRY


LOCATION PLAN

FOR COSTING
NOT FOR CONSTRUCTION

WIP4 - 20.Aug.2024


REV	DATE	DESCRIPTION	SET CODE	DRAWING #
WIP4	20/08/24	REMOVED BOTTOM ROCKS	NF	
SCALE	DATE REVISION	DRAWING #	00.03	001
1:500 @ A1	02/08/2024	NF		

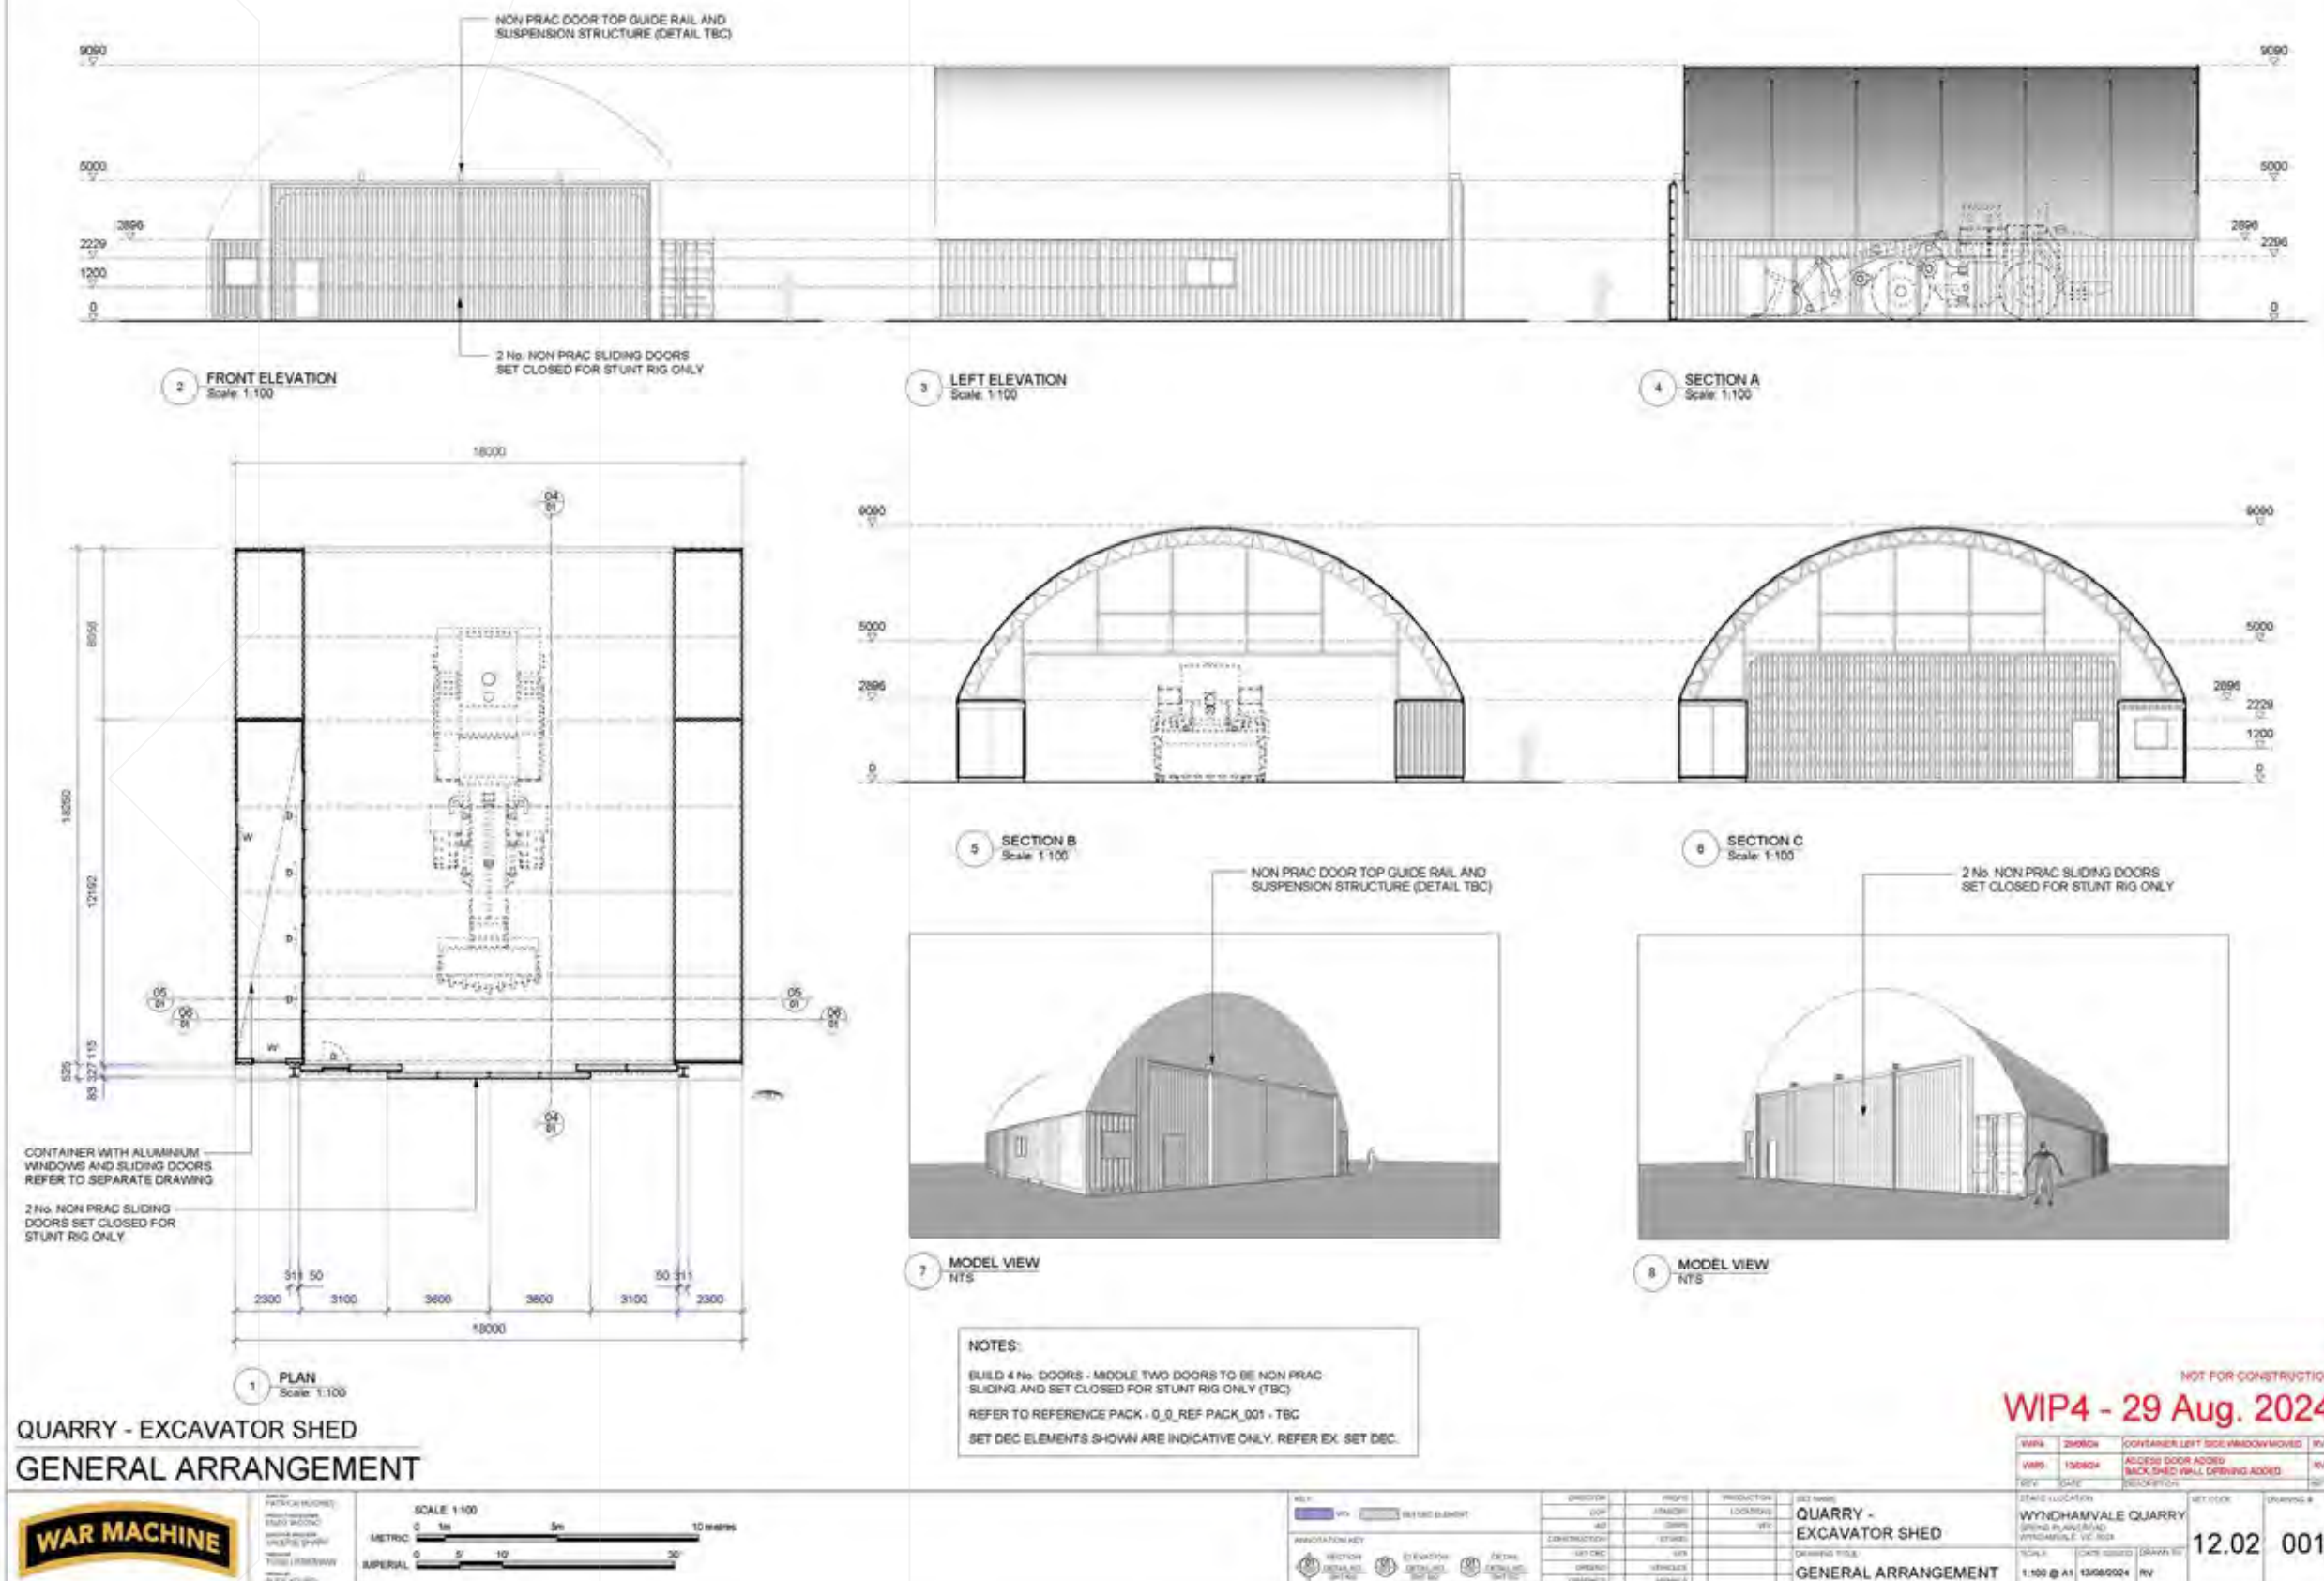

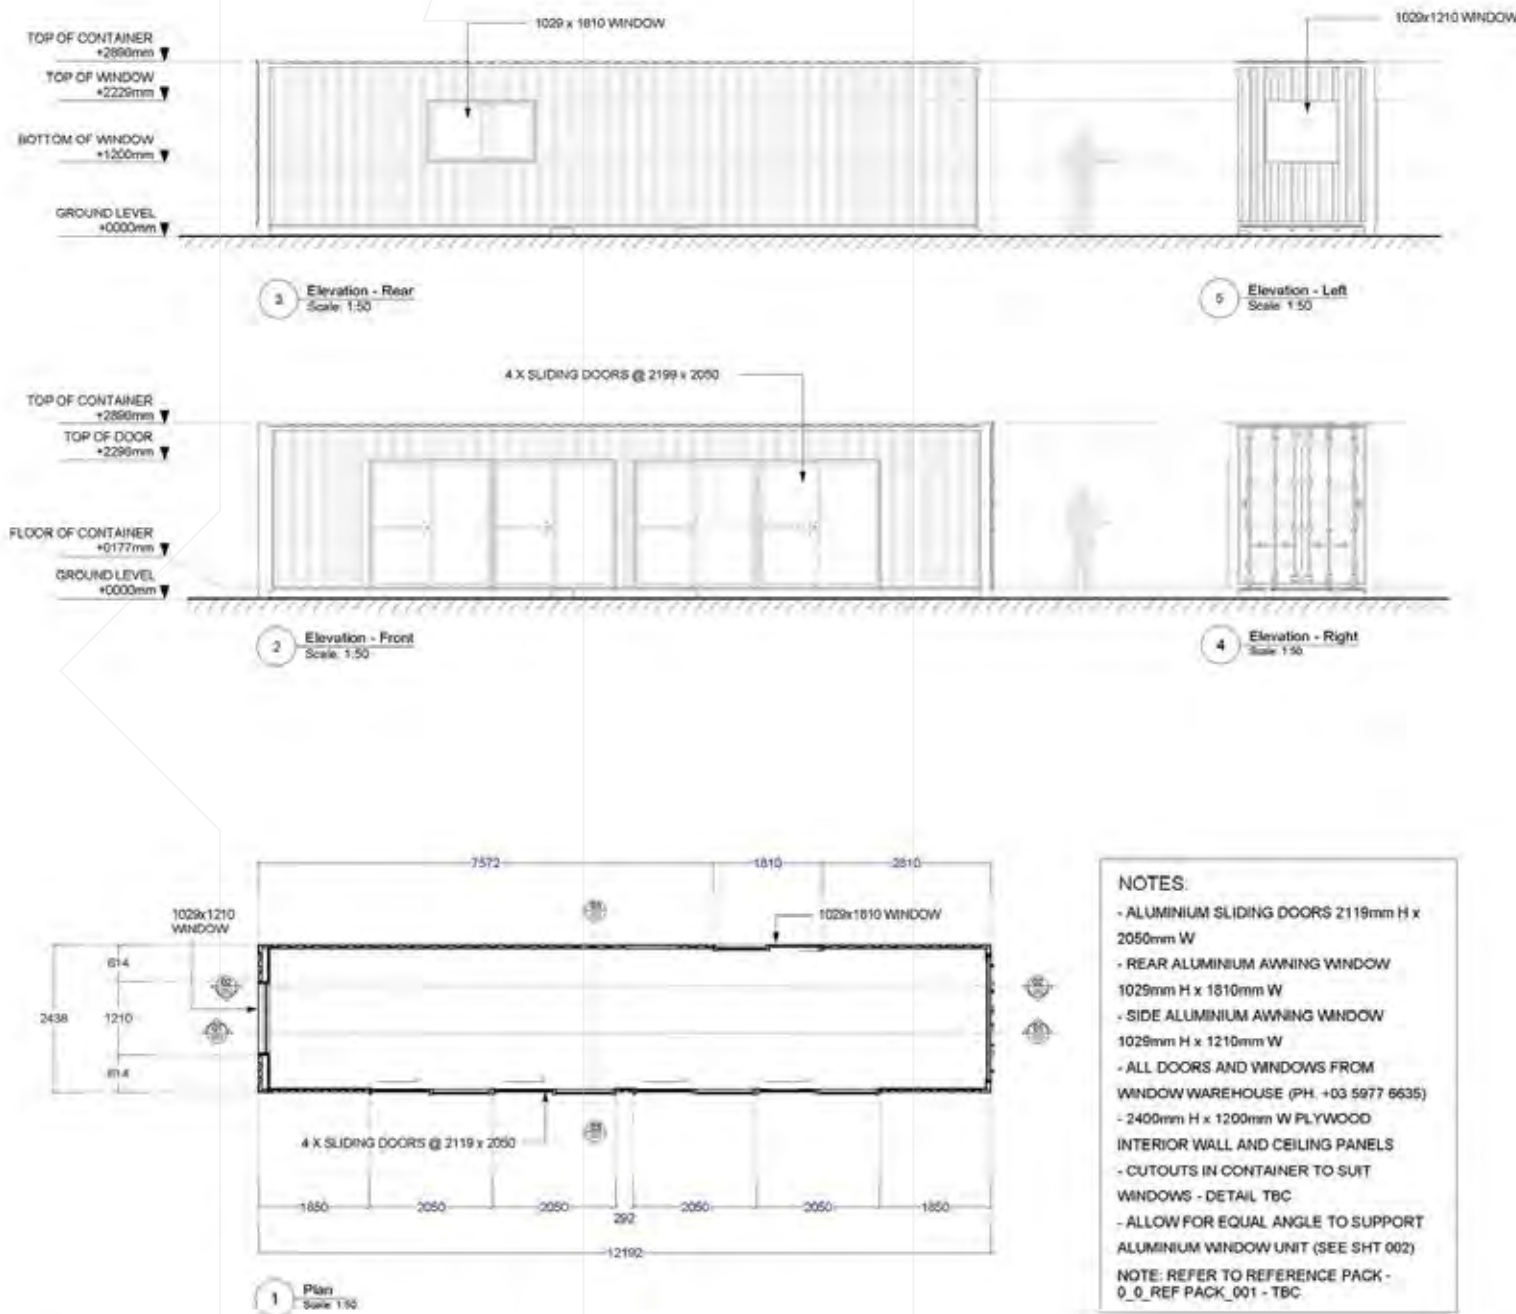

6 Various 3d View
HTS

QUARRY - EXCAVATOR SHED
CONTAINER GENERAL ARRANGEMENT

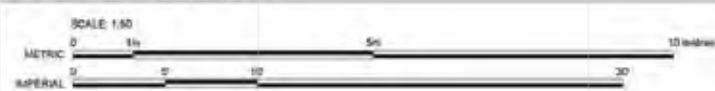

487

VP1 (127-302) (aa)

ASSOCIATION: 487

REPLICATION ORIGIN

REPLICATION ORIGIN

REPLICATION ORIGIN

DISEASE	HIGH	INDICATOR
LEP	TAMING	LOOKING
AGE	DEPT	WIS
CONSTRUCTION	STANDS	
BEST CASE	ART	
LIMITED	VARIABLE	

SET NAME
**QUARRY -
EXCAVATOR SHED**
DRAWING TITLE
CONTAINER

STANDARD LOCATION		NET CODE	CHARTER #
WYNDHAMVALE QUARRY		12.02	003
DATE	OUT TO QUARRY	CHARTER BY	
1-50-00-01	12/04/2024	ME	

NOT FOR CONSTRUCTION
WIP2 - 29.Aug.2024



WAR MACHINE



QUARRY
SET PHOTO
QUARRY VIC

WAR
MACHINE


MACHINE
LANDING
POD

WAR
MACHINE




MACHINE LANDING POD

MACHINE LANDING POD CONCEPT ART BY ENZO IACONO : DESIGNER

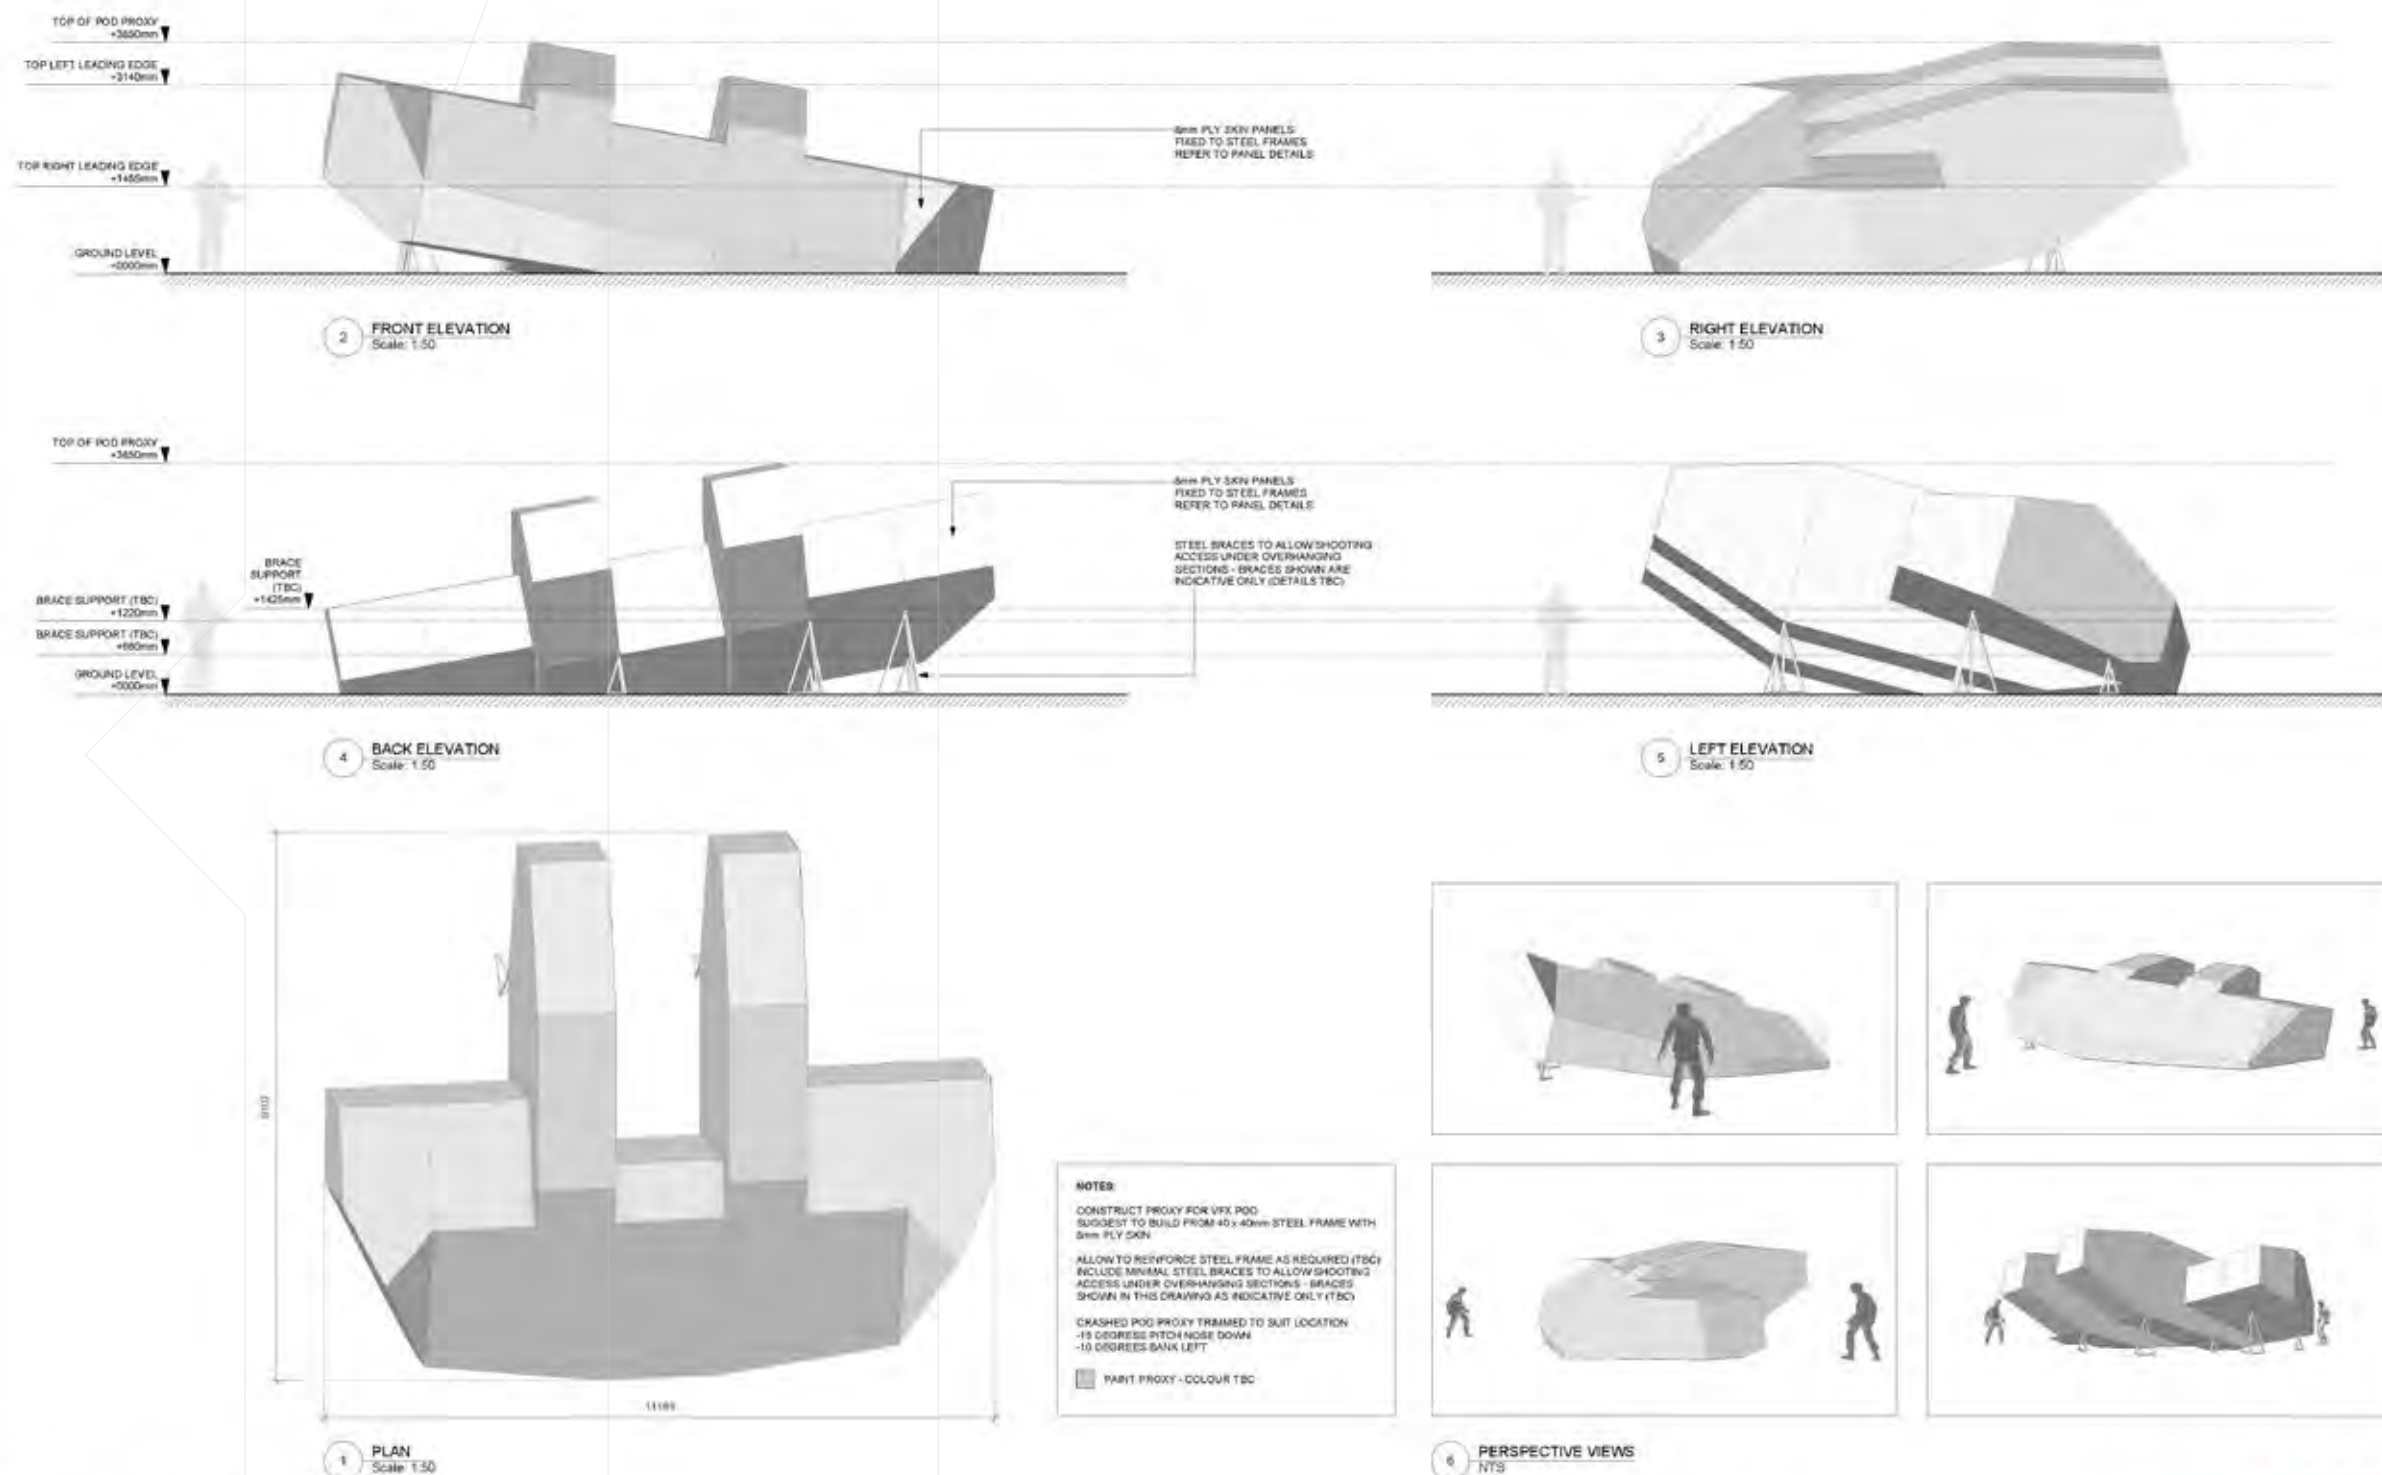

FIRST CONTACT - POD
GENERAL ARRANGEMENT


[illegible]

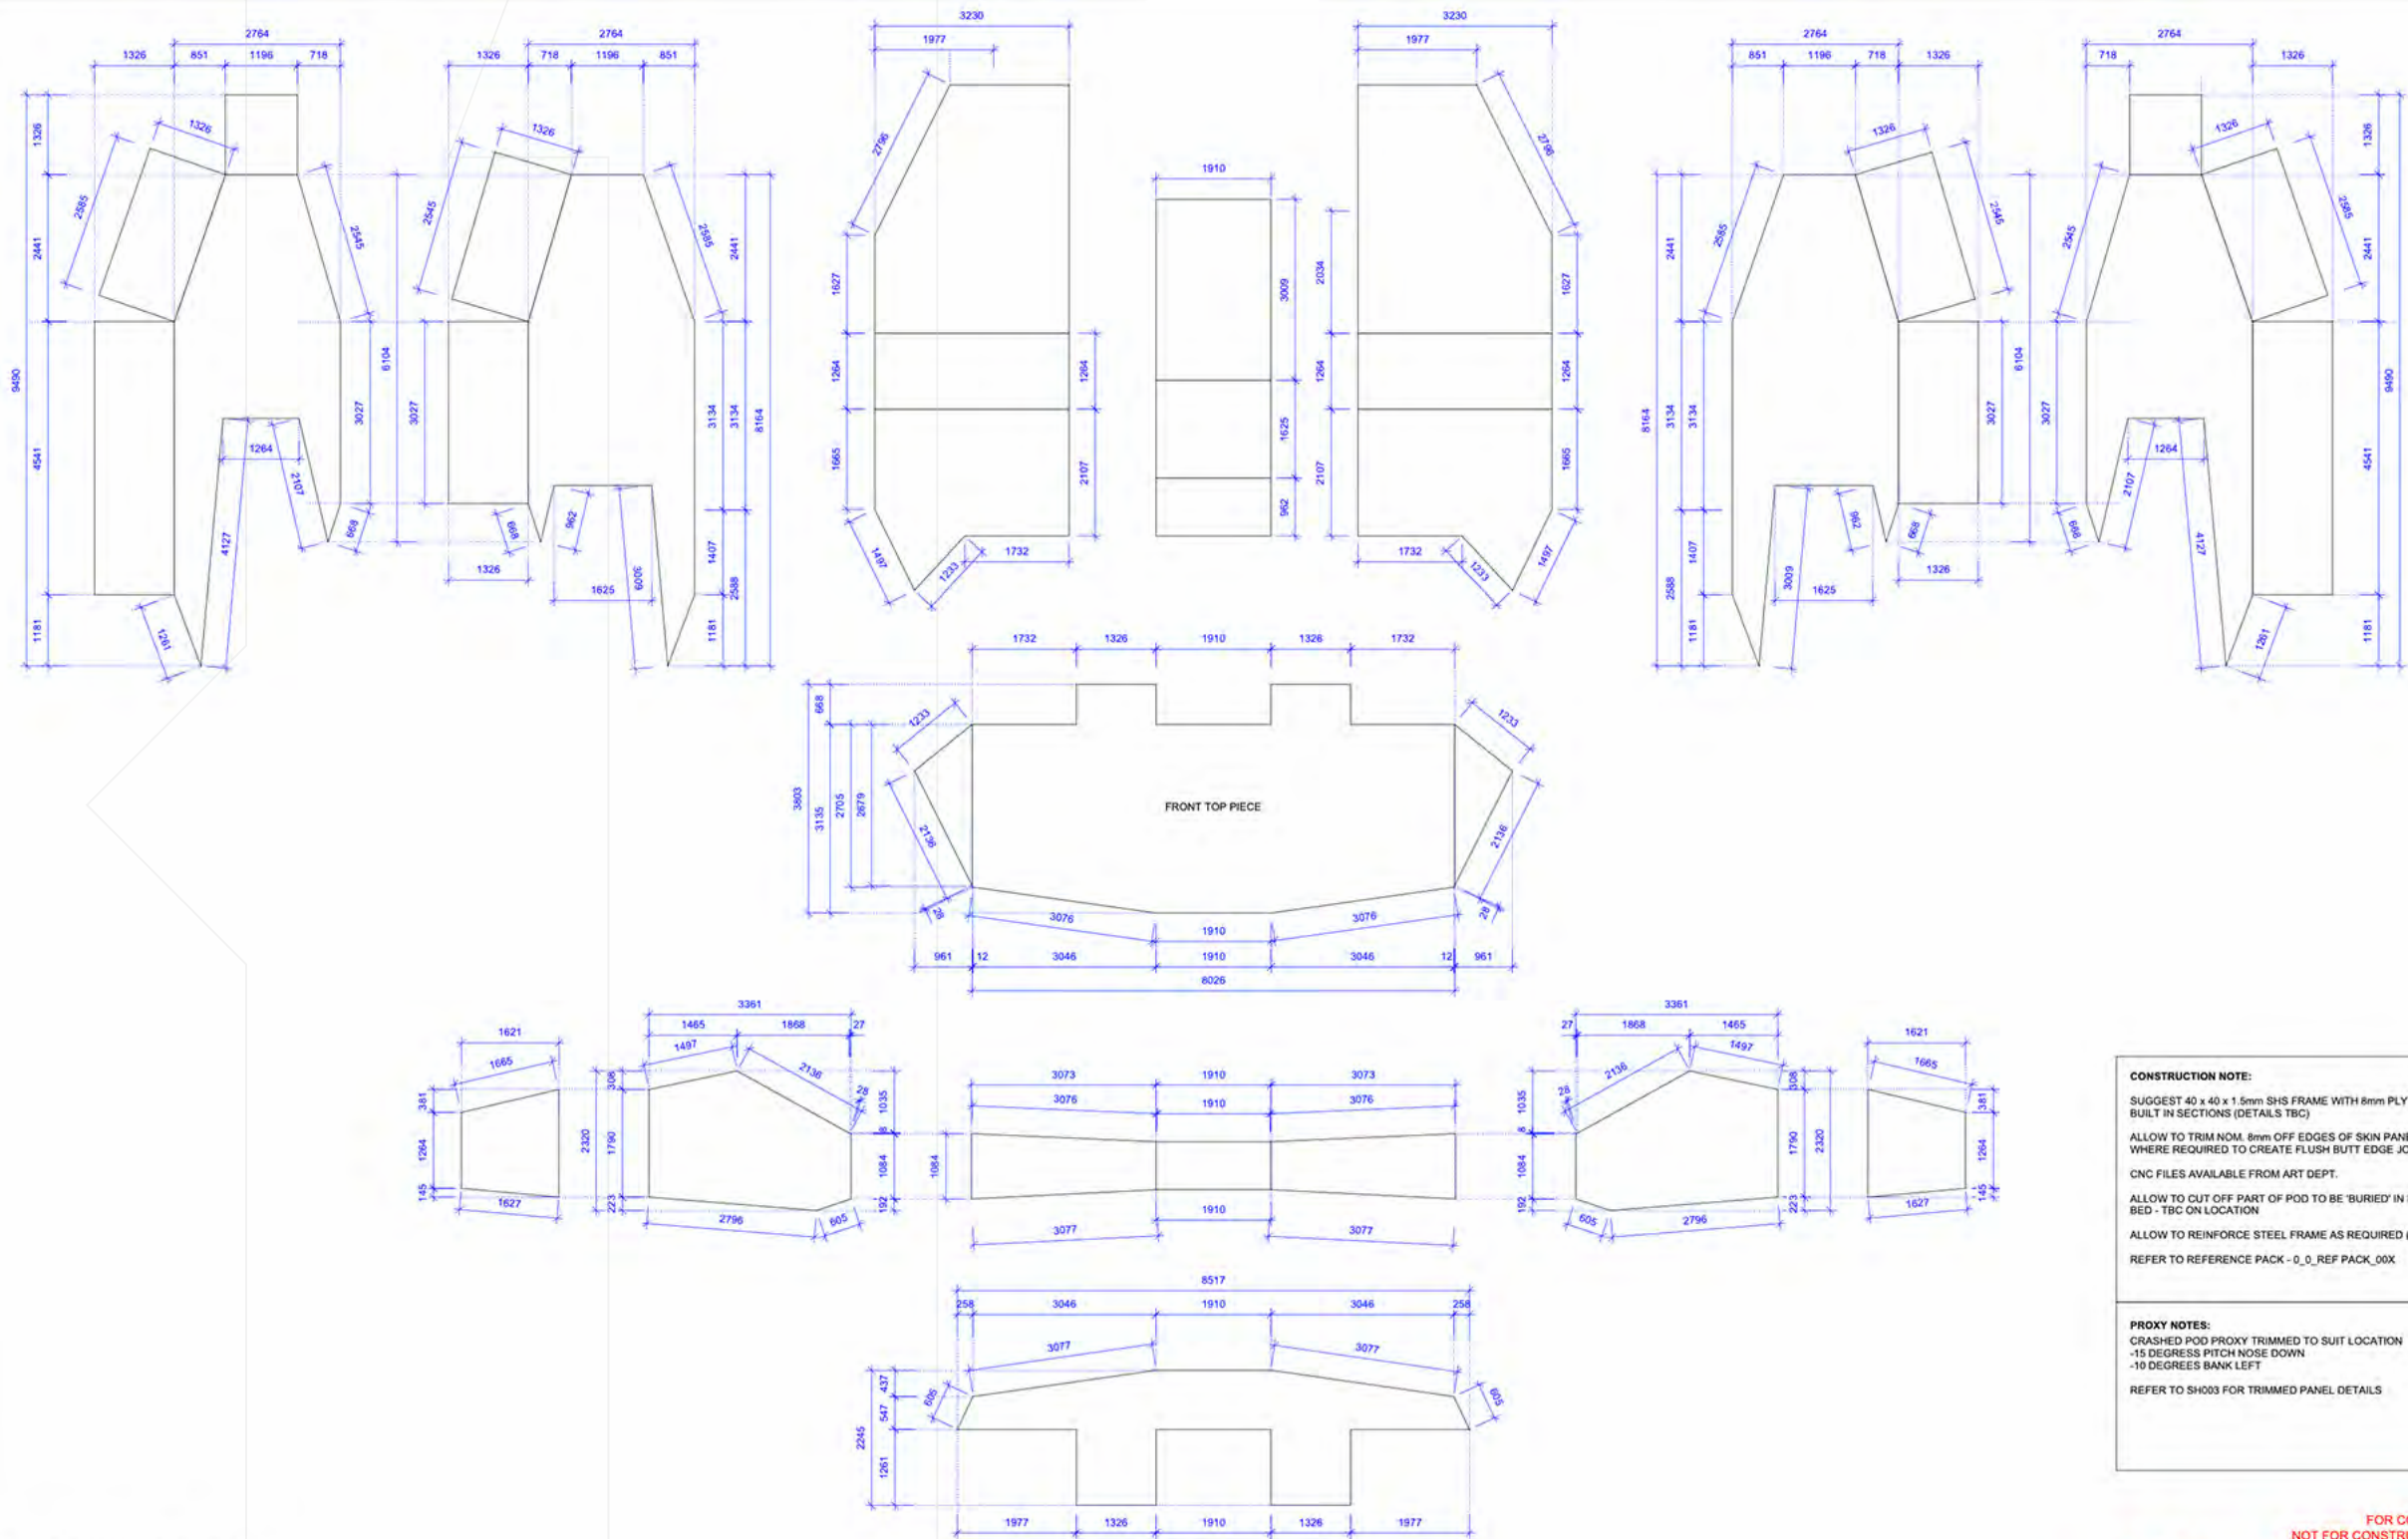

FIRST CONTACT - POD
POD PROXY DETAILS



PATRICK HUGHES
ENZO IACONO
VALERIE SHARP
TODD LIEBERMAN
ALEX YOUNG

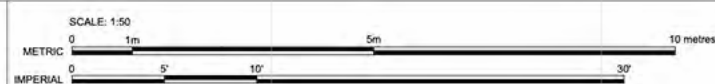

KEY:	SECTION	ELEVATION	DETAIL
VFX POD PROXY	SECTION	ELEVATION	DETAIL
SET DEC ELEMENT	DETAIL NO.	DETAIL NO.	DETAIL NO.

DIRECTOR	PROPS	PRODUCTION
DOP	STANDBY	LOCATIONS
AG	GRIPS	VFX
CONSTRUCTION	STUNTS	
SET DEC	SFX	
GREENS	VEHICLES	
GRAPHICS	ANIMALS	

SET NAME	DRAWING TITLE
FIRST CONTACT - POD	POD PROXY PANEL DETAILS

REV	DATE	DESCRIPTION	SET CODE	DRAWING #
1	28/08/2024	RV	05-01	002

WAR
MACHINE



MACHINE LANDING POD

SET PHOTOS
NEW ZEALAND



WAR
MACHINE

KANDAHAR

U.S. BASE

SECURITY

GATE



KANDAHAR U.S. BASE SECURITY GATE
EXTERIOR REFERENCE






WAR MACHINE



KANDAHAR U.S. BASE SECURITY GATE **CONCEPT ART** BY ENZO IACONO : DESIGNER

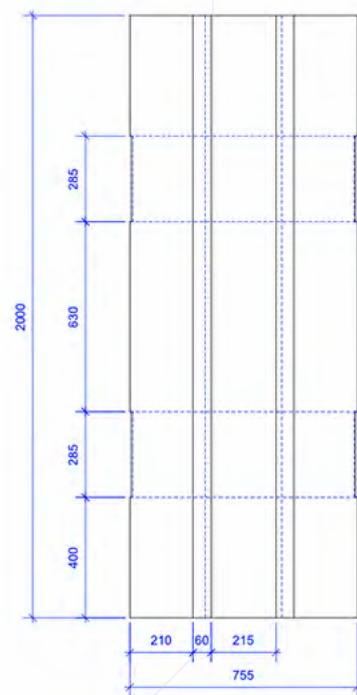

2 CONCRETE BARRIER PLAN
Scale: 1:10




AGED AND WEATHERED
PRECAST DOESN'T NEED CLEAN EDGES
MOULD USED FOR ALL AT MILITARY BASE



TEXTURE AND FINISH REFERENCE

FINISH - POLY AND HARDCOAT
QUANTITY - 12
REFER TO REFERENCE PACK

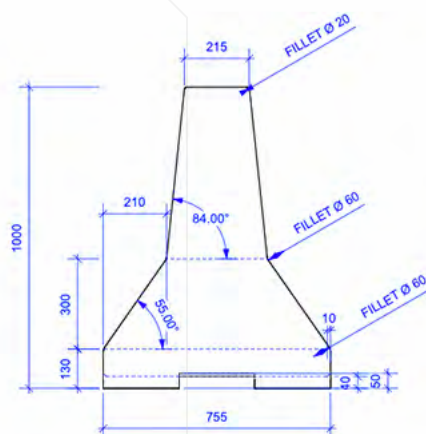


1 SIDE ELEVATION
Scale: 1:10

CONSTRUCT AS
LIGHTWEIGHT TO BE
MOVEABLE
FINISH AS PER PHOTO
REFERENCE



3 FRONT ELEVATION
Scale: 1:10

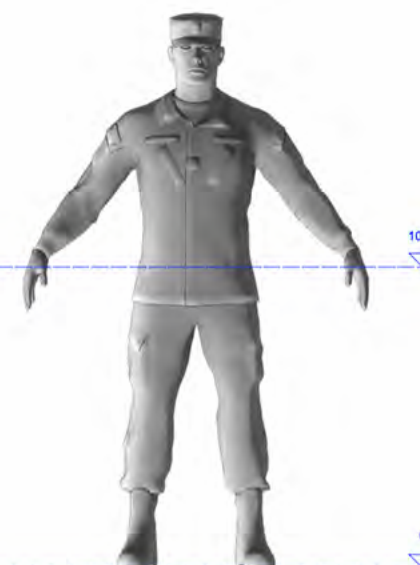

1000

0



DRAINAGE HOLE OPTIONAL DETAIL TBA




4 MODEL VIEW
Scale: NTS

KANDAHAR BASE CONCRETE BARRIER



DESIGNED BY
PATRICK HUGHES
PRODUCTION
BENZO INCORPORATED
CONSTRUCTION
VALERIE SHARP
GREENS
TODD LIEBERMAN
VEHICLES
ALEX YOUNG

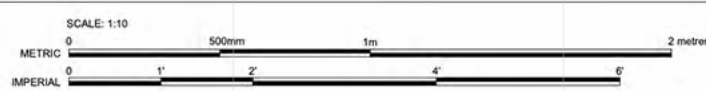

KEY:
VFX SET DEC ELEMENT
ANNOTATION KEY:
SECTION DETAIL NO. 01 ELEVATION DETAIL NO. 02 DETAIL DETAIL NO. 03

DIRECTOR	PROPS	PRODUCTION	SET NAME
DOP	STANDS	LOCATIONS	KANDAHAR BASE
AD	GROUPS	VFX	
CONSTRUCTION	STUNTS		
SET DEC	SFX		
GREENS	VEHICLES		
GRAPHICS	ANIMALS		

REV	DATE	DESCRIPTION	INT.
1	09/07/2024	1:10 @ A1	

FOR COSTING
NOT FOR CONSTRUCTION
WIP1 - 10.Jul.2024

STAGE / LOCATION	SET CODE	DRAWING #
KANDAHAR BASE	XX.X	XXX
DRAWING TITLE	SCALE	DATE ISSUED
CONCRETE BARRIER	1:10 @ A1	09/07/2024



KANDAHAR

U.S. BASE

BARRACKS


WAR
MACHINE



KANDAHAR U.S. BASE BARRACKS
REFERENCE





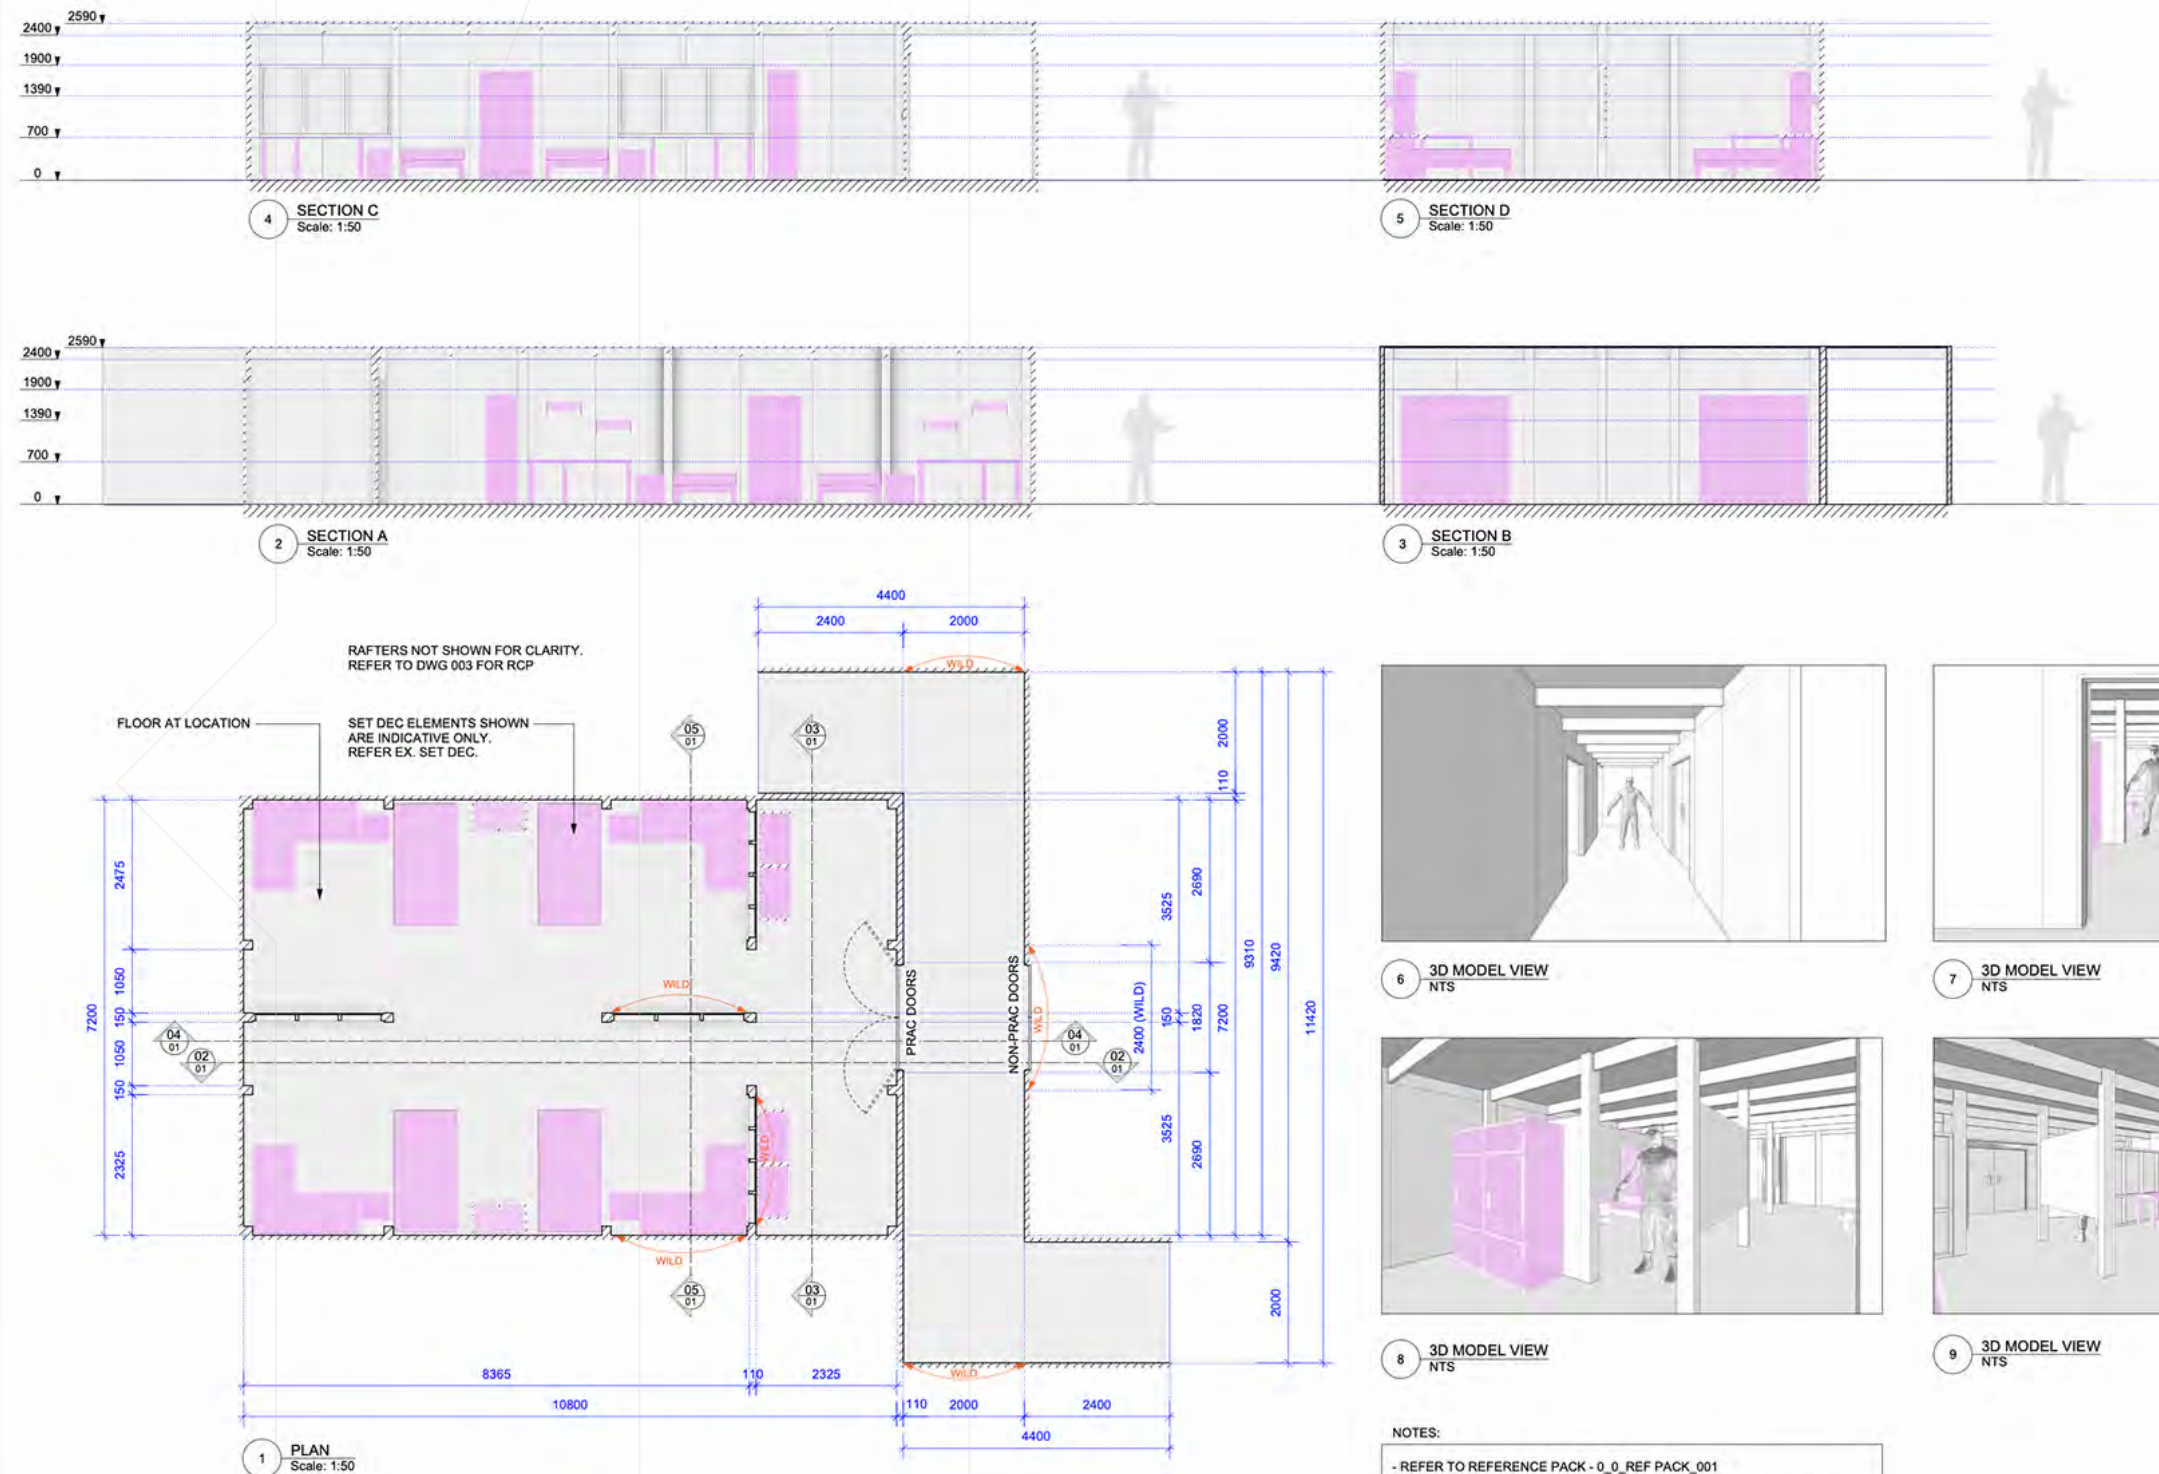

INT-KANDAHAR BARRACKS

GENERAL ARRANGEMENT



DIRECTOR
PATRICK HUGHES
PRODUCED BY/EDITED BY
ENZO IACONO
EXECUTIVE PRODUCER
VALERIE SHARP
PRODUCED BY
TODD LIEBERMAN
PRODUCED BY
ALEX YOUNG

SCALE: 1:50



NOTES:

- REFER TO REFERENCE PACK - 0_0_REF PACK_001
- SET DEC ELEMENTS SHOWN ARE INDICATIVE ONLY. REFER EX. SET DEC.
- RAFTERS NOT SHOWN FOR CLARITY, REFER TO DWG 003 FOR RCP
- FLOOR AT LOCATION - DO NOT BUILD

KEY:	DIRECTOR	PROPS	PRODUCTION	SET NAME	REV	DATE	DESCRIPTION	SET CODE	DRAWING #
VFX	DOP	STANDBY	LOCATIONS	INT-KANDAHAR BARRACKS			TBC	02.04	01
SET DEC ELEMENT	AD	GRPS	VFX						
CONSTRUCTION	STUNTS								
ANNOTATION KEY:	SET DEC	SFX		DRAWING TITLE	SCALE	DATE ISSUED	DRAWN BY		
SECTION DETAIL NO. SHT NO.	GREENS	VEHICLES		GENERAL ARRANGEMENT	1:50 @ A1	02/08/2024	RV		
DETAIL DETAIL NO. SHT NO.	CRASTERS	ANIMALS							



KANDAHAR U.S. BASE BARRACKS

SET PHOTO

CARIBBEAN GARDENS VIC

WAR
MACHINE

RANGER
SCHOOL
WEAPONS
RANGE

WAR
MACHINE



RANGER SCHOOL WEAPONS RANGE
REFERENCE

WAR MACHINE



RANGER SCHOOL WEAPONS RANGE **CONCEPT ART** BY ENZO IACONO : DESIGNER



WAR MACHINE



RANGER SCHOOL WEAPONS RANGE **CONCEPT ART** BY ENZO IACONO : DESIGNER



WAR
MACHINE



RANGER SCHOOL WEAPONS RANGE

SET PHOTO
QUARRY VIC

WAR
MACHINE

RANGER
SCHOOL
PARADE
GROUND











RANGER SCHOOL PARADE GROUND

SET PHOTOS

RAAF LAVERTON AIR FORCE BASE VIC



RANGER SCHOOL PARADE GROUND

SET PHOTOS

RAAF LAVERTON AIR FORCE BASE VIC

RANGER
SCHOOL
PARADE
GROUND
DEFCON 1



RANGER SCHOOL PARADE GROUND - DEFCON 1

REFERENCE






WAR MACHINE



RANGER SCHOOL PARADE GROUND - DEFCON 01 **CONCEPT ART** BY ENZO IACONO : DESIGNER

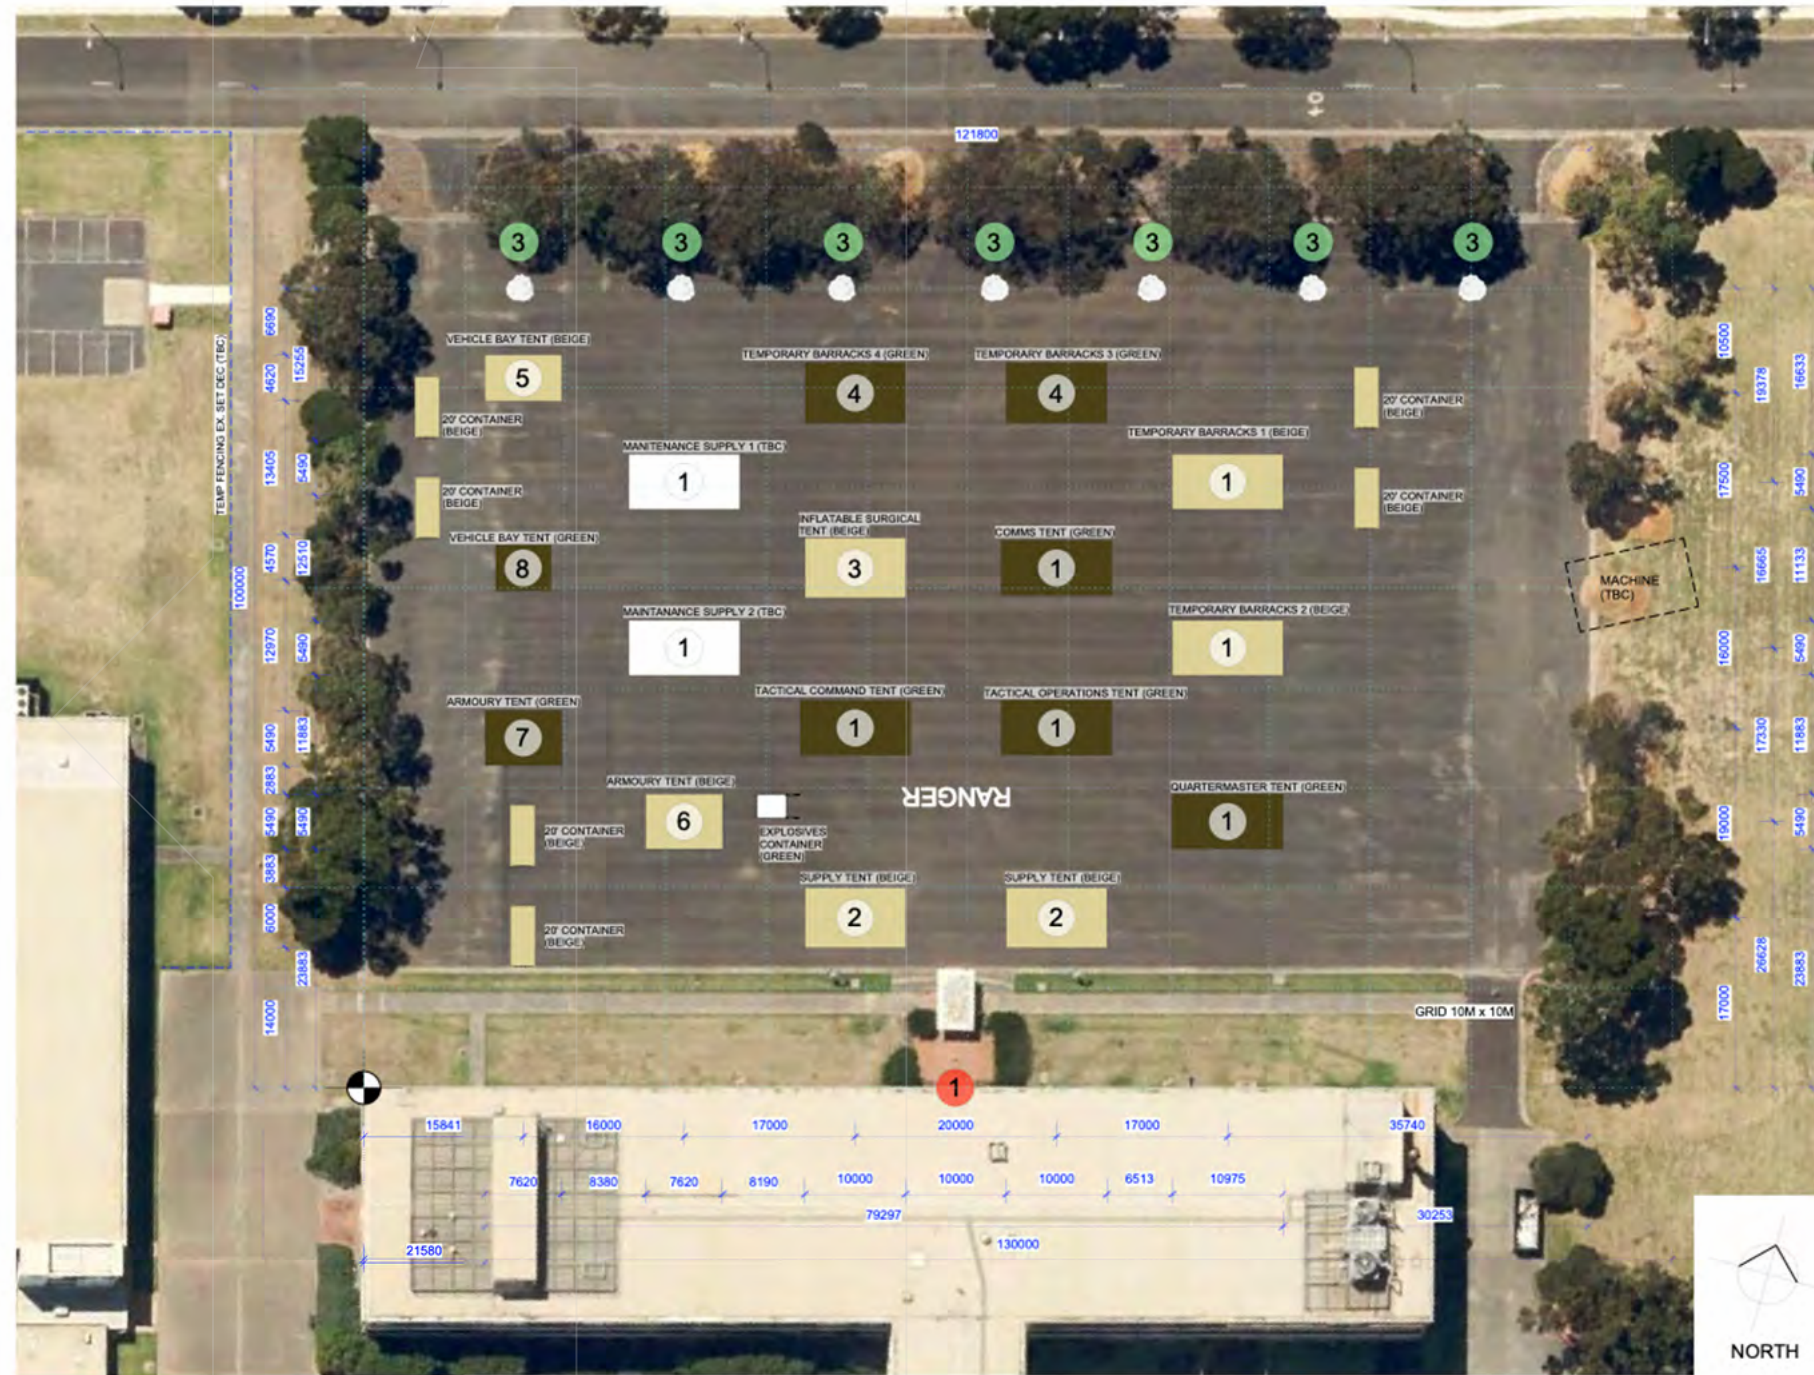

1 Location Plan
Scale: 1:300



2 Key Plan
Scale: 1:5000

KEY:

- 1 - BASE CAMP BUILDING
- 2 - TENT
- 3 - TREE POSITION - INDICATIVE ONLY - DIRECTION INDICATED AS DASHED GREY LINE

NOTES:

- GRID 10M x 10M
- 18 DEFCON TENTS EX SET DEC - SIZE 10000mm W x 6000mm L - TENT PLACEMENT INDICATIVE ONLY
- BUILDING AND PODIUM ALREADY AT LOCATION
- CAMERA MOVEMENT BEHIND TENTS INDICATIVE ONLY
- LOCATION DRESSED FOR DEFCON SETUP

RANGER CAMP - PARADE GROUND DEFCON LOCATION PLAN



PATRICK HUGHES
PRODUCTION DESIGNER
ENDO JACONO
EXECUTIVE PRODUCER
VALERIE SHARP
PRODUCER
TODD LIEBERMAN
PRODUCER
ALEX YOUNG



KEY:				ANNOATION KEY:				SECTION				DETAIL			
VPK	SET DEC ELEMENT	DIRECTOR	PROPS	PRODUCTION	SET NAME	STAGE / LOCATION	RAAF BASE LAVERTON	SCALE	DATE ISSUED	DRAWN BY	00.09	001	REV	DATE	DESCRIPTION
VPK	SET DEC ELEMENT	DOP	STANDSEY	LOCATIONS	RANGER CAMP - PARADE GROUND	RAAF BASE LAVERTON	1:300 @ A1	06/09/2024	MF						
VPK	SET DEC ELEMENT	AD	GRPS	VPK	DEFCON LOCATION PLAN										
VPK	SET DEC ELEMENT	STUATS	STUATS												
VPK	SET DEC ELEMENT	SETX	SETX												
VPK	SET DEC ELEMENT	VEHICLES	VEHICLES												
VPK	SET DEC ELEMENT	ANIMALS	ANIMALS												

NOT FOR CONSTRUCTION
WIP2 - 08.Sep.2024



RANGER SCHOOL PARADE GROUND - DEFCON 1

SET PHOTOS

RAAF LAVERTON AIR FORCE BASE VICTORIA

WAR
MACHINE

KANDAHAR

U.S. BASE

HANGAR





WAR MACHINE



KANDAHAR U.S. BASE HANGAR **CONCEPT ART** BY ENZO IACONO : DESIGNER

WAR
MACHINE



RANGER SCHOOL PARADE GROUND

SET PHOTOS

CARIBBEAN GARDENS VIC

RANGER
SCHOOL
SHERIDAN'S
OFFICE










RANGER SCHOOL SHERIDAN'S OFFICE

SET PHOTOS

RAAF LAVERTON AIR FORCE BASE VICTORIA

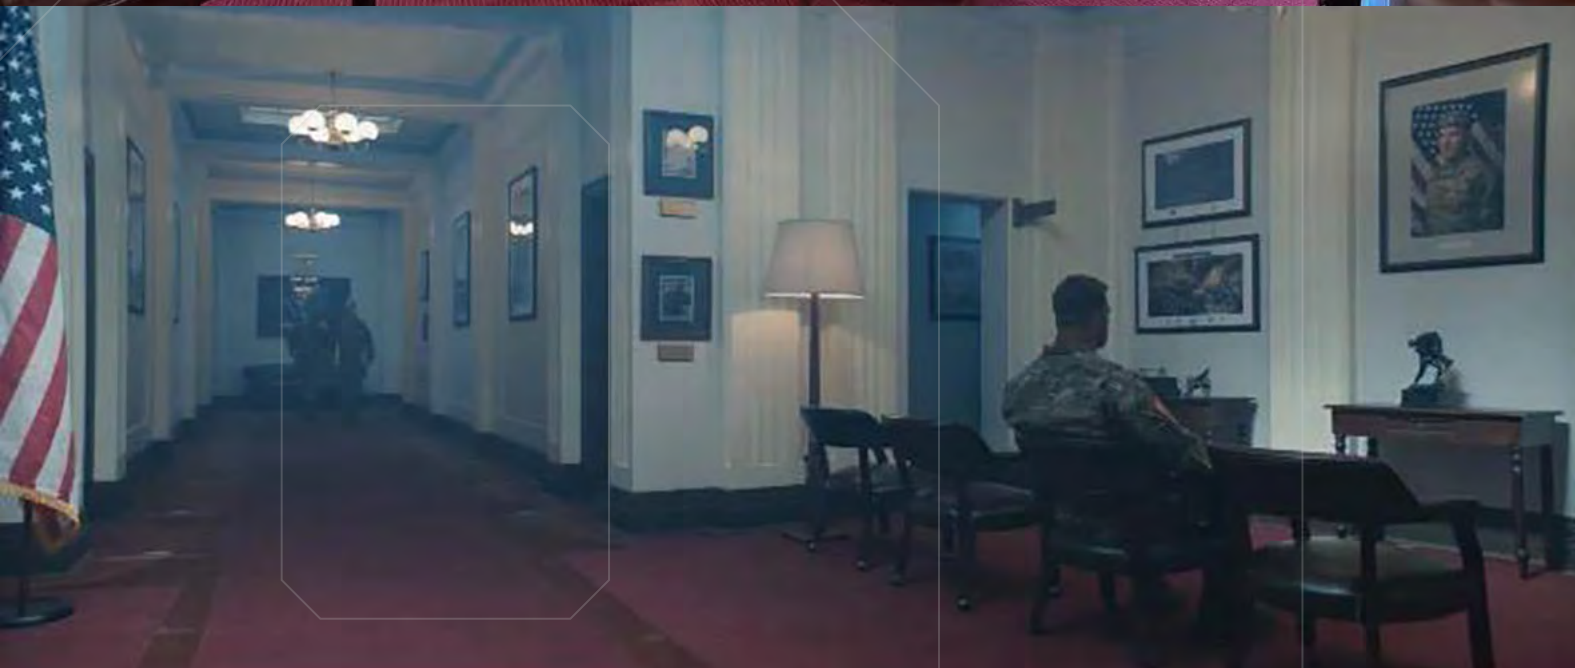

RANGER SCHOOL SHERIDAN'S OFFICE

SET PHOTOS


RAAF LAVERTON AIR FORCE BASE VICTORIA

WAR
MACHINE

RANGER
SCHOOL
BREACHING



WAR MACHINE

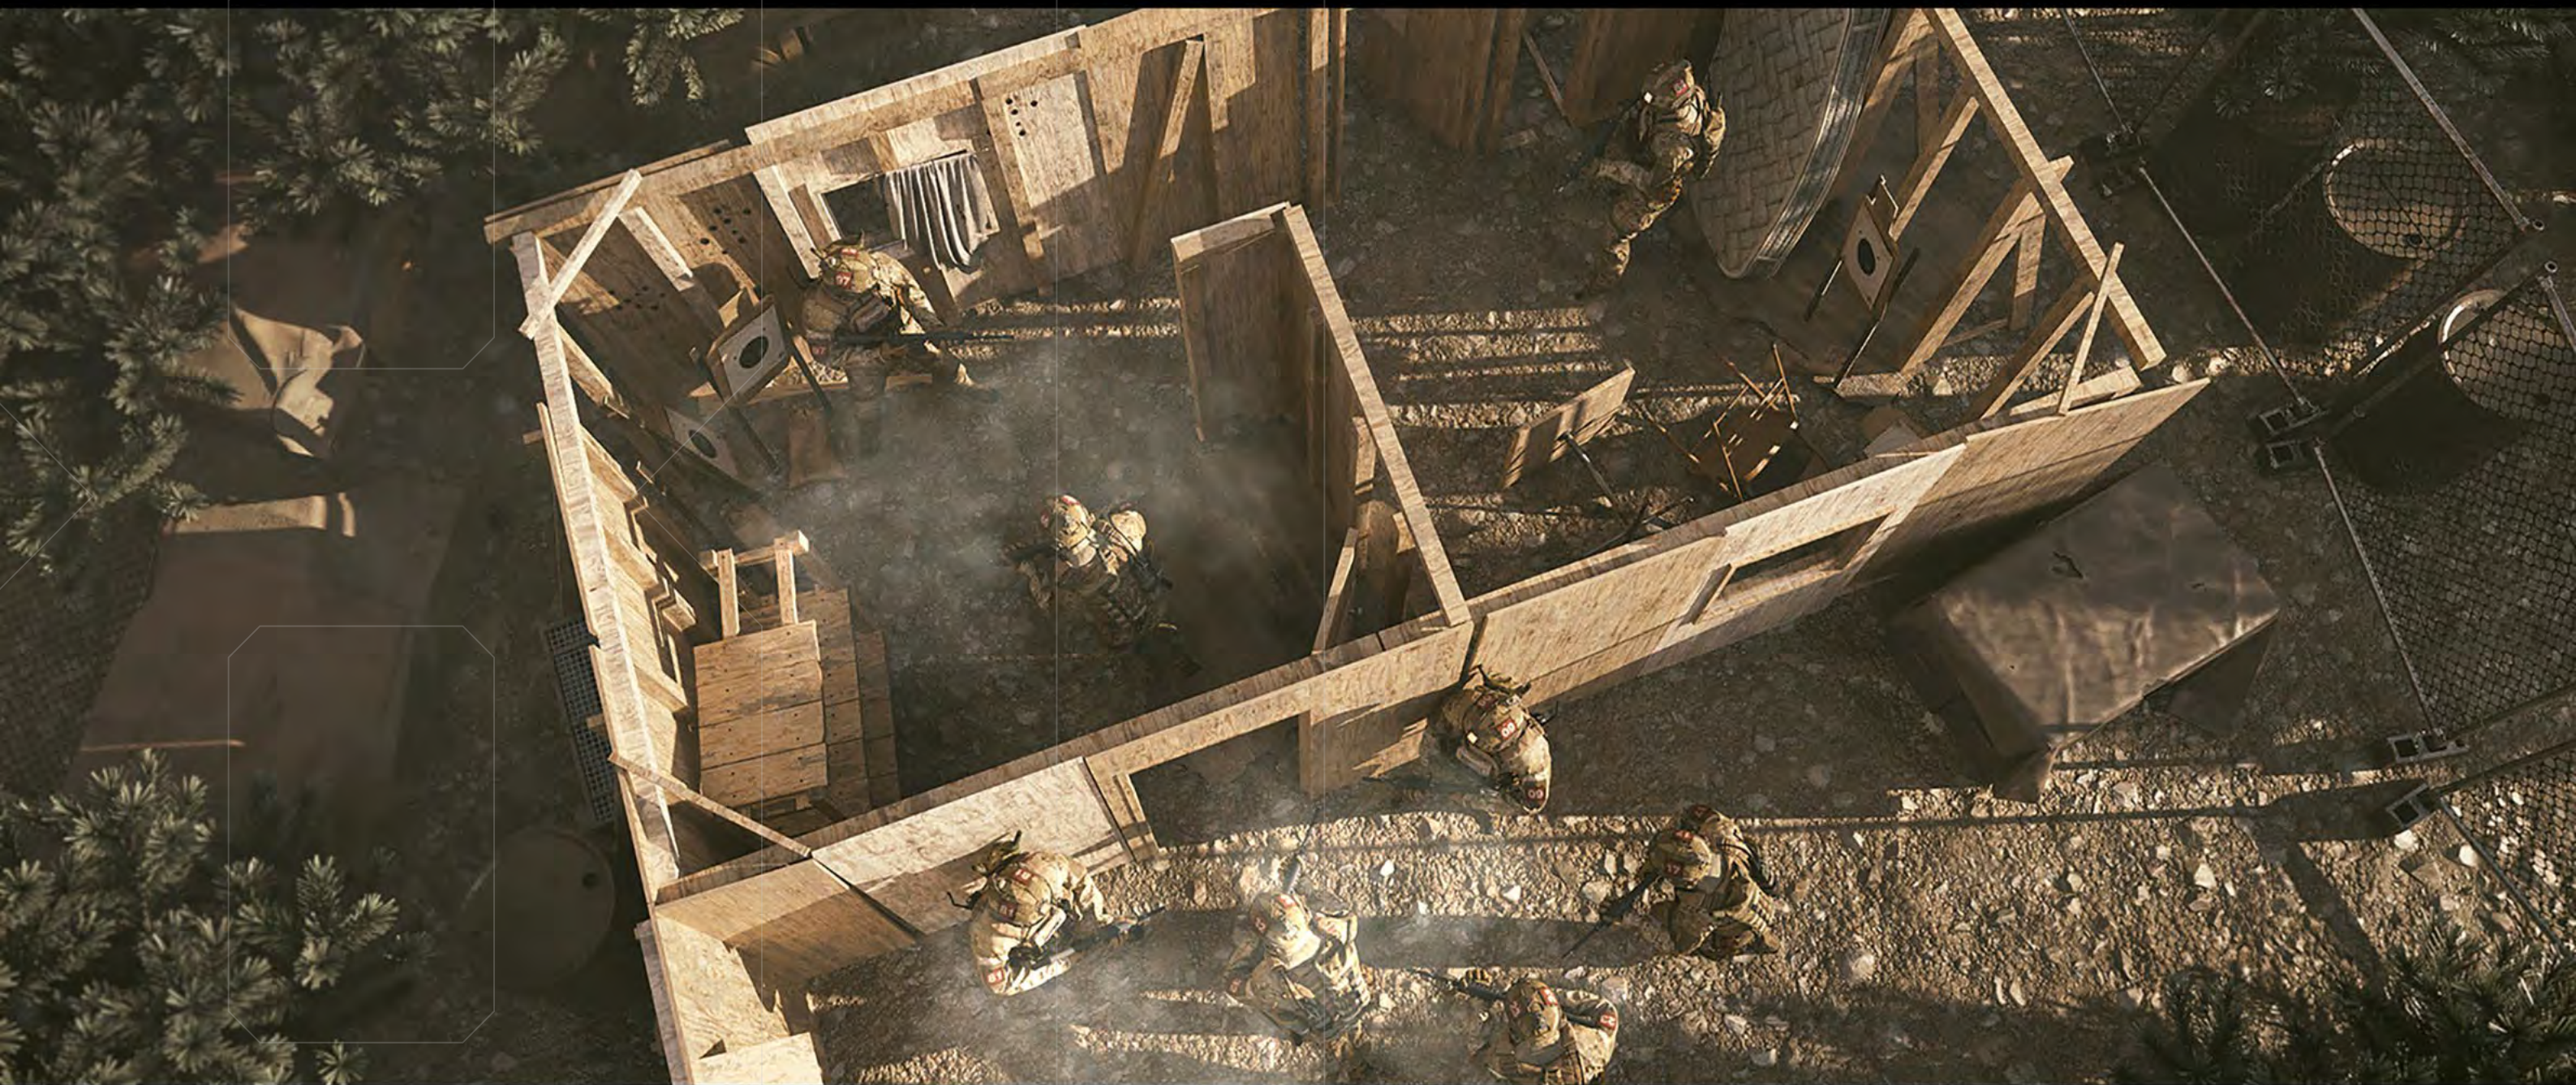



RANGER SCHOOL BREACHING **CONCEPT ART** BY ENZO IACONO : DESIGNER



WAR MACHINE



RANGER SCHOOL BREACHING **CONCEPT ART** BY ENZO IACONO : DESIGNER

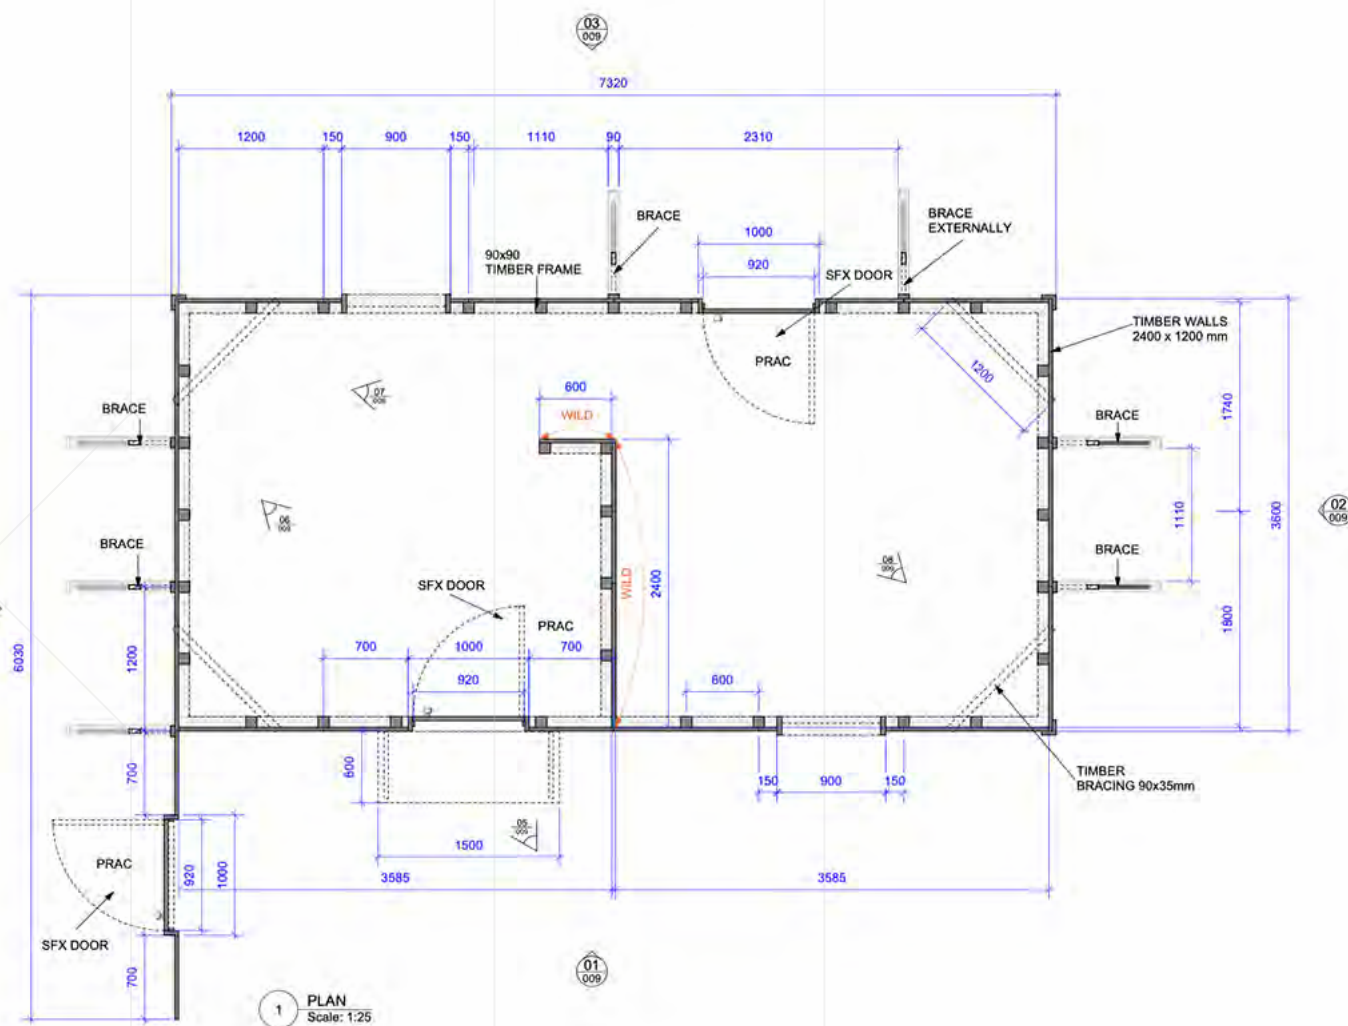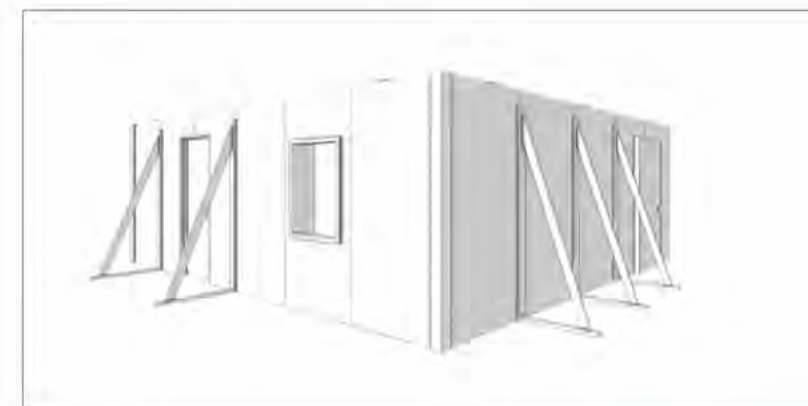2 MODEL VIEW
NTS3 MODEL VIEW
NTS4 MODEL VIEW
NTS


WEAPONS RANGE

MOCK BREACH BUILDING ELEVATIONS

NOTE: REFER TO REFERENCE PACK - 0_0_REF PACK_001 - TBC

PATRICK HUGHES
ENZO JACOPO
VALERIE SHARP
TODD LIEBERMAN
ALEX YOUNG

SCALE: 1:25

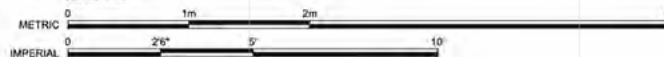FINISHES KEY
NP NEW PLYWOOD
AP AGED PLYWOOD
SS STAINLESS STEELKEY:
VFX SET DCC ELEMENT
ANNOTATION KEY:
SECTION DETAIL NO. SHT NO.
ELEVATION DETAIL NO. SHT NO.
DETAIL DETAIL NO. SHT NO.DIRECTOR
DOP
AD
PROPS
STANDBY
GRPS
PRODUCTION
LOCATIONS
VFX
CONSTRUCTION
SET DEC
ORLENS
GRAPHICSSTUNTS
SFX
VEHICLES
ANIMALSSET NAME
BREACH BUILDING
DRAWING TITLE
GENERAL ARRANGEMENTNOT FOR CONSTRUCTION
WIP2 - 23.Aug.2024

REV	DATE	DESCRIPTION	SET CODE	DRAWING #
WIP2	23/08/24	WILD WALLS, DOORS & RAMPING UPDATED	RV	
STAGE / LOCATION	PINES SCOUT CAMP			
PINES SCOUT CAMP ROAD, ALTONA				
SCALE	DATE ISSUED	DRAWN BY	03.09	008
1:25 @ A1	26/07/2024	NF		

WAR
MACHINE



RANGER SCHOOL BREACHING

SET PHOTOS

PINES SCOUT CAMP ALTONA VIC

RANGER
SCHOOL
SECURITY
GATE





WAR MACHINE



RANGER SCHOOL SECURITY GATE **CONCEPT ART** BY ENZO IACONO : DESIGNER



This architectural rendering shows a proposed headquarters building with a brick facade and a sign that reads "HEADQUARTERS" and "The National Museum". A person is standing near the entrance. To the right is a parking lot with a fence and a road.



WAR MACHINE

SCALE: 1:50

0 1m 5m 10 metres

0 5' 10' 30'

KEY:

VFX	SET DEC ELEMENT
-----	-----------------

ANNOTATION KEY:


 SECTION DETAIL NO. SHT NO.	 ELEVATION DETAIL NO. SHT NO.	 DETAIL DETAIL NO. SHT NO.
--	--	---

				REV	DATE	DESCRIPTION		
DIRECTOR	PROPS	PRODUCTION	SET NAME				SET CODE	DRAWING #
DOP	STANDBY	LOCATIONS	RANGER CAMP - ENTRY GATE	BRIGHT (TBC)			03-02	001
AD	GRIPS	VFX						
CONSTRUCTION	STUNTS							
SET DEC	SFX	DRAWING TITLE		SCALE	DATE ISSUED	DRAWN BY		
GREENING	VEHICLES	GENERAL ARRANGEMENT		1:50 @ A1	20/08/2024	RV		
SCALES/RENTS	EXPENSES							

NOT FOR CONSTRUCTION

WIP4 - 02.Sep.2024

WIP4	02/09/24	SIGN GRAPHICS UPDATED	RV
WIP3	30/08/24	SIGN GRAPHICS ADDED	RV
WIP2	28/08/24	CONCRETE SLAB BASE & BOLLARDS ADDED	RV

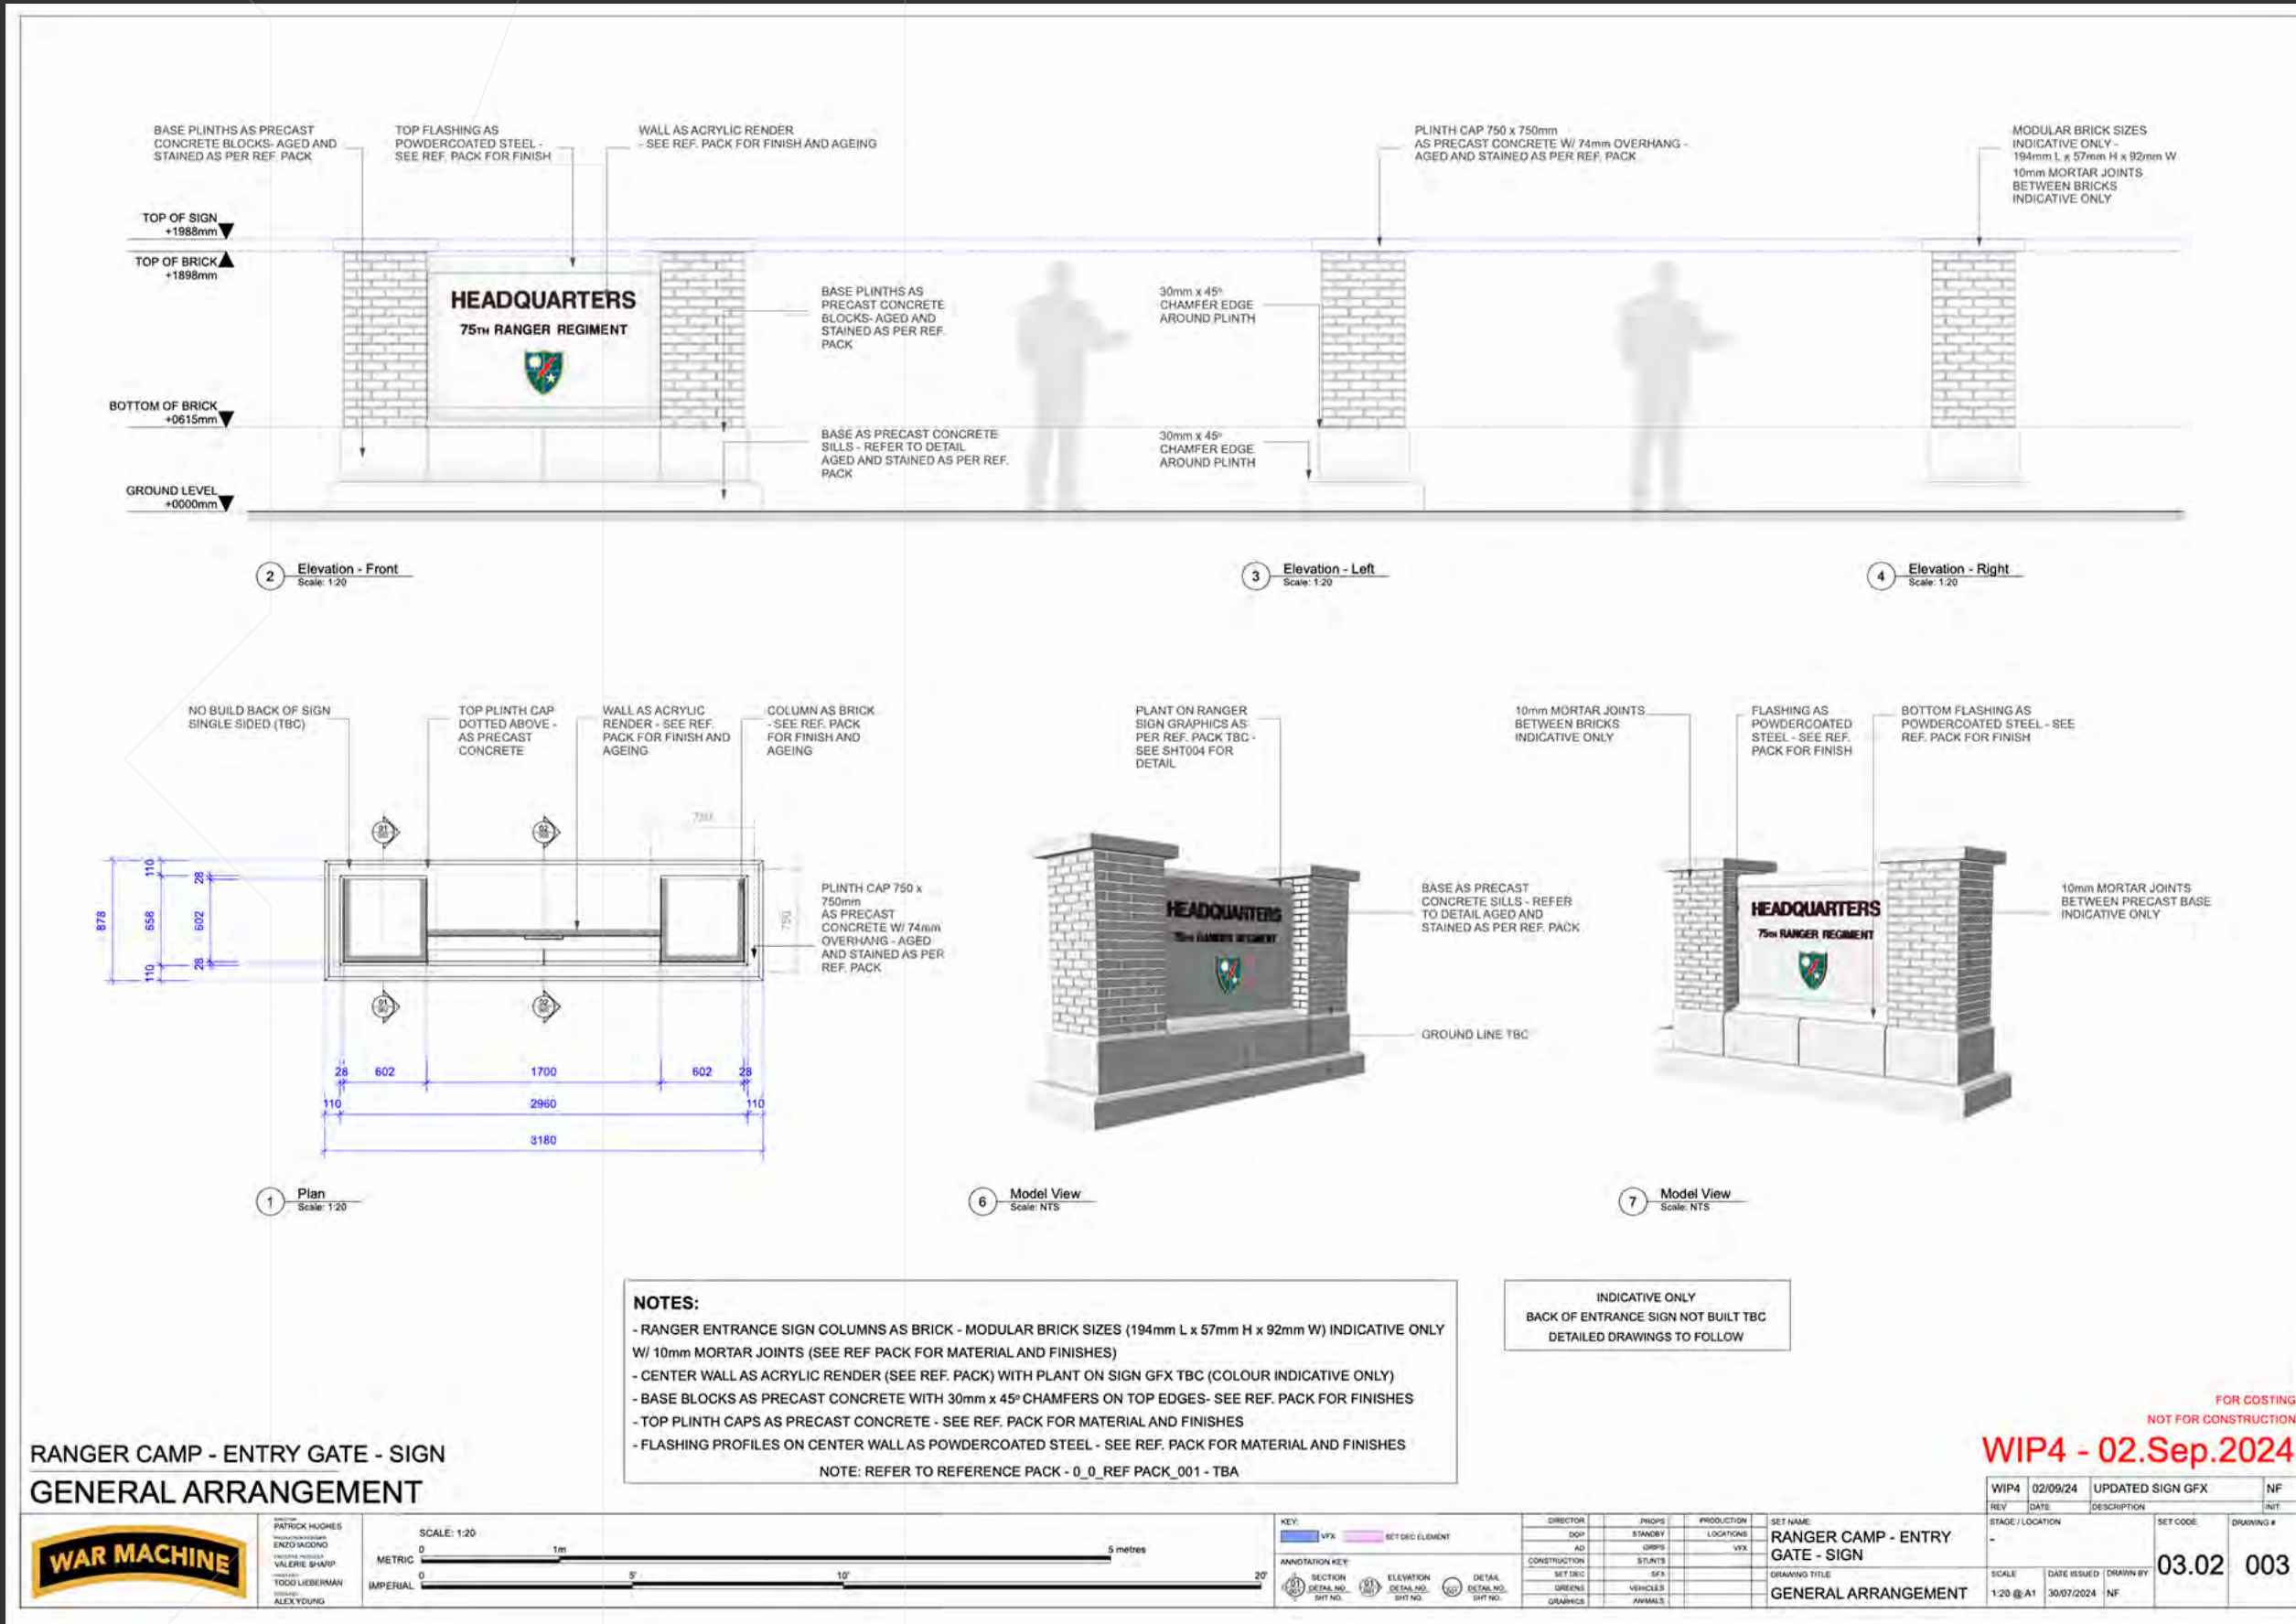



RANGER SCHOOL SECURITY GATE

SET PHOTOS
BRIGHT VIC

WAR
MACHINE

ORANGER
PROCESSING
HALL







RANGER PROCESSING HALL

SET PHOTOS

RAAF LAVERTON AIR FORCE BASE VICTORIA

K A N D A H A R

C O N V O Y

A M B U S H

WAR
MACHINE



KANDAHAR CONVOY AMBUSH
REFERENCE

WAR MACHINE



KANDAHAR CONVOY AMBUSH **CONCEPT ART** BY ENZO IACONO : DESIGNER

WAR
MACHINE



KANDAHAR CONVOY AMBUSH


SET PHOTOS
QUARRY VIC

WAR
MACHINE

RANGER
SCHOOL
BARRACKS





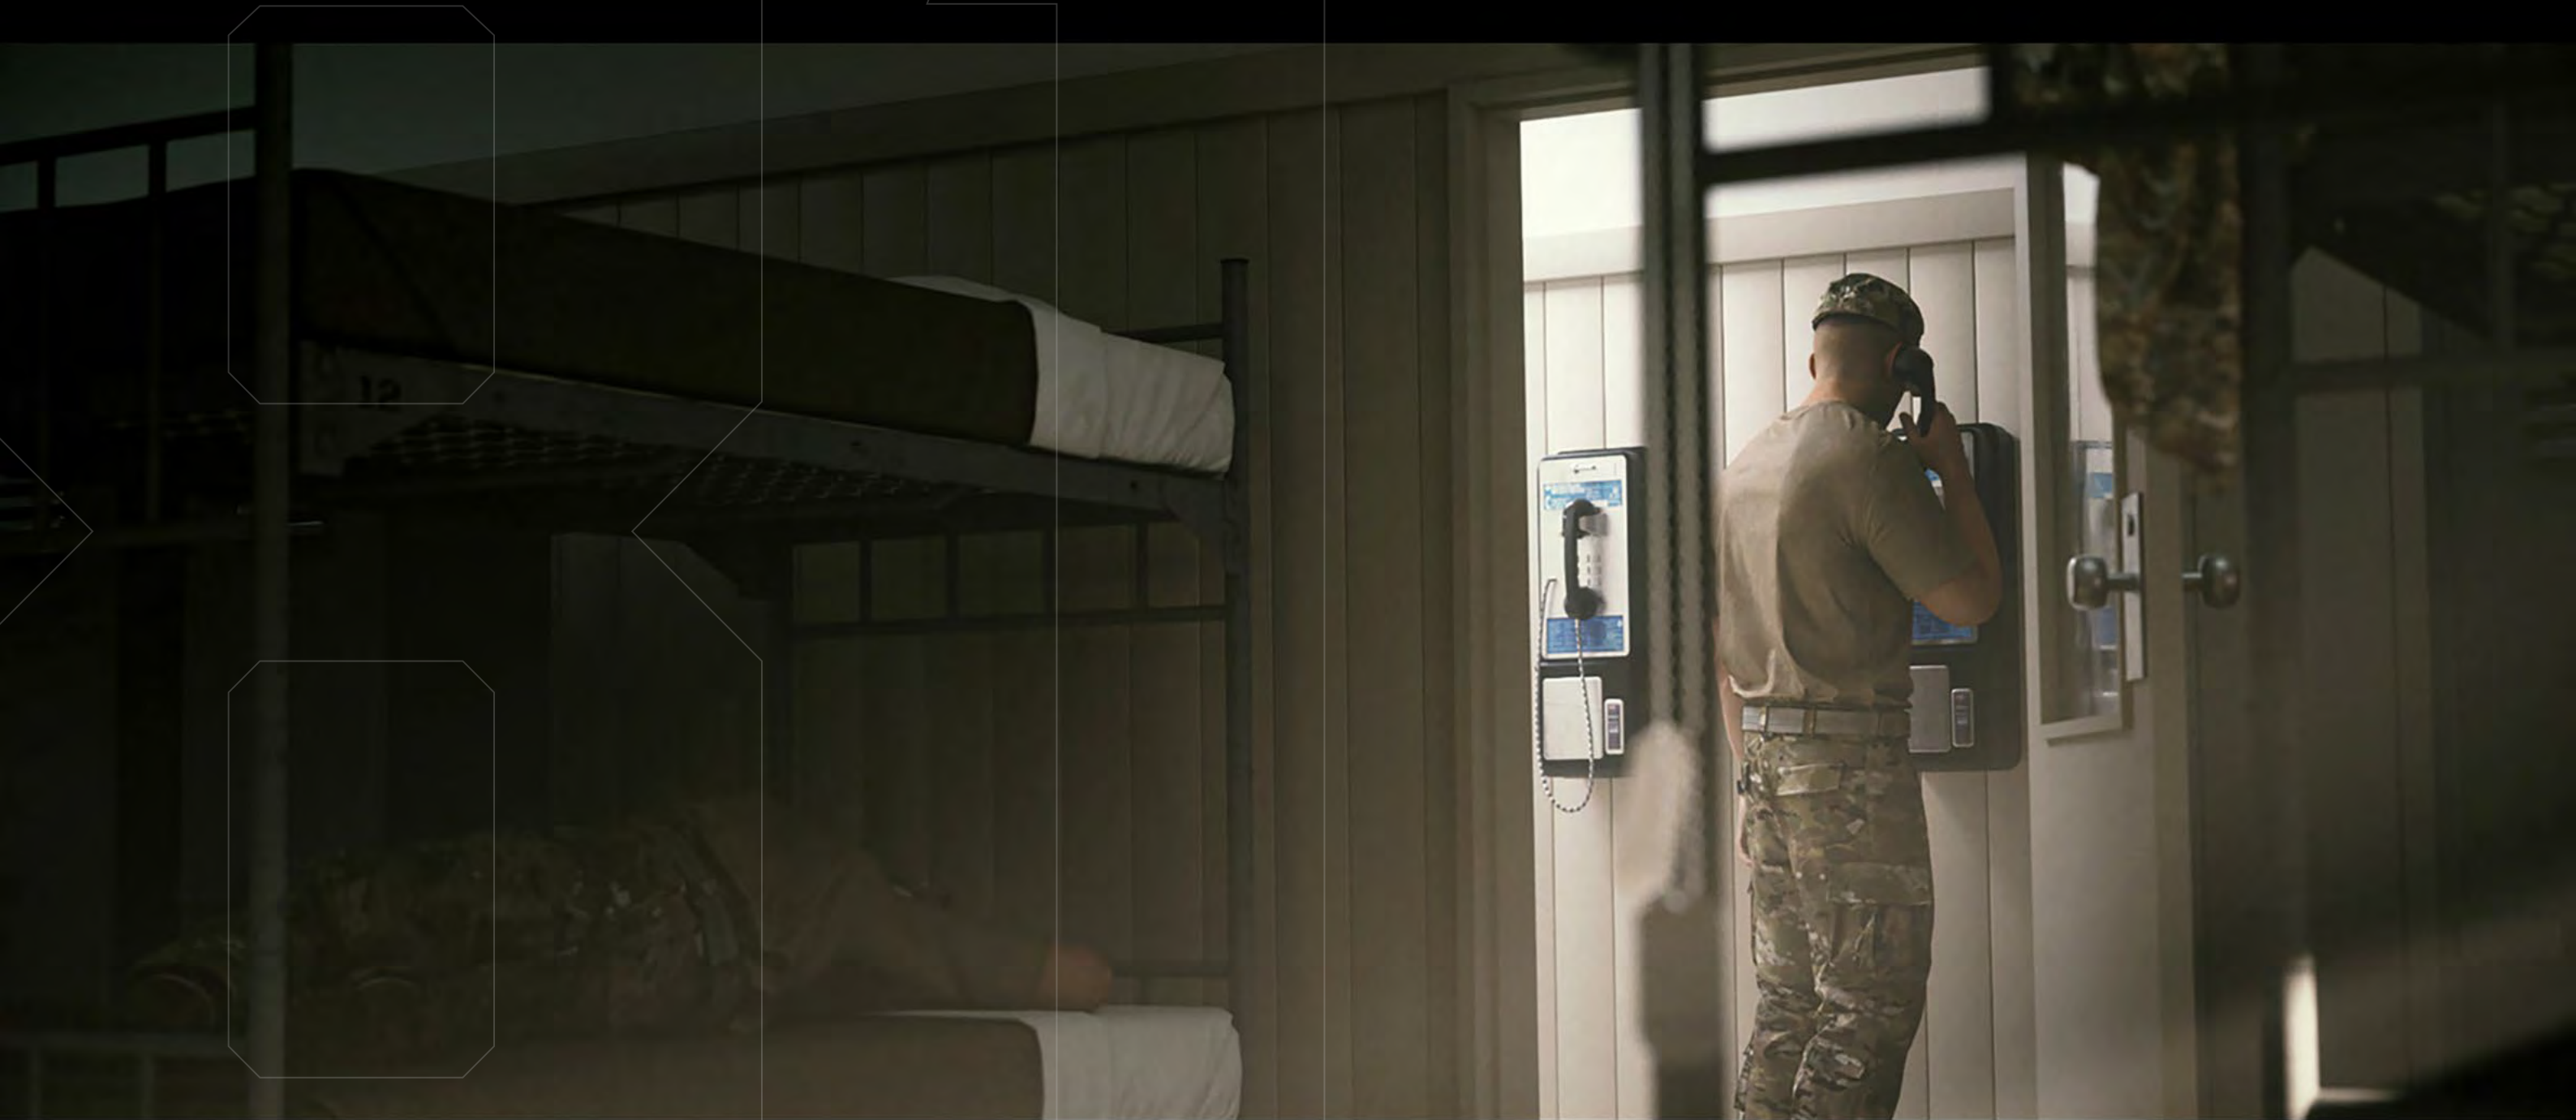



RANGER SCHOOL BARRACKS

SET PHOTOS

RAAF LAVERTON AIR FORCE BASE VIC


WAR
MACHINE

BLACK

HAWK

HELICOPTER



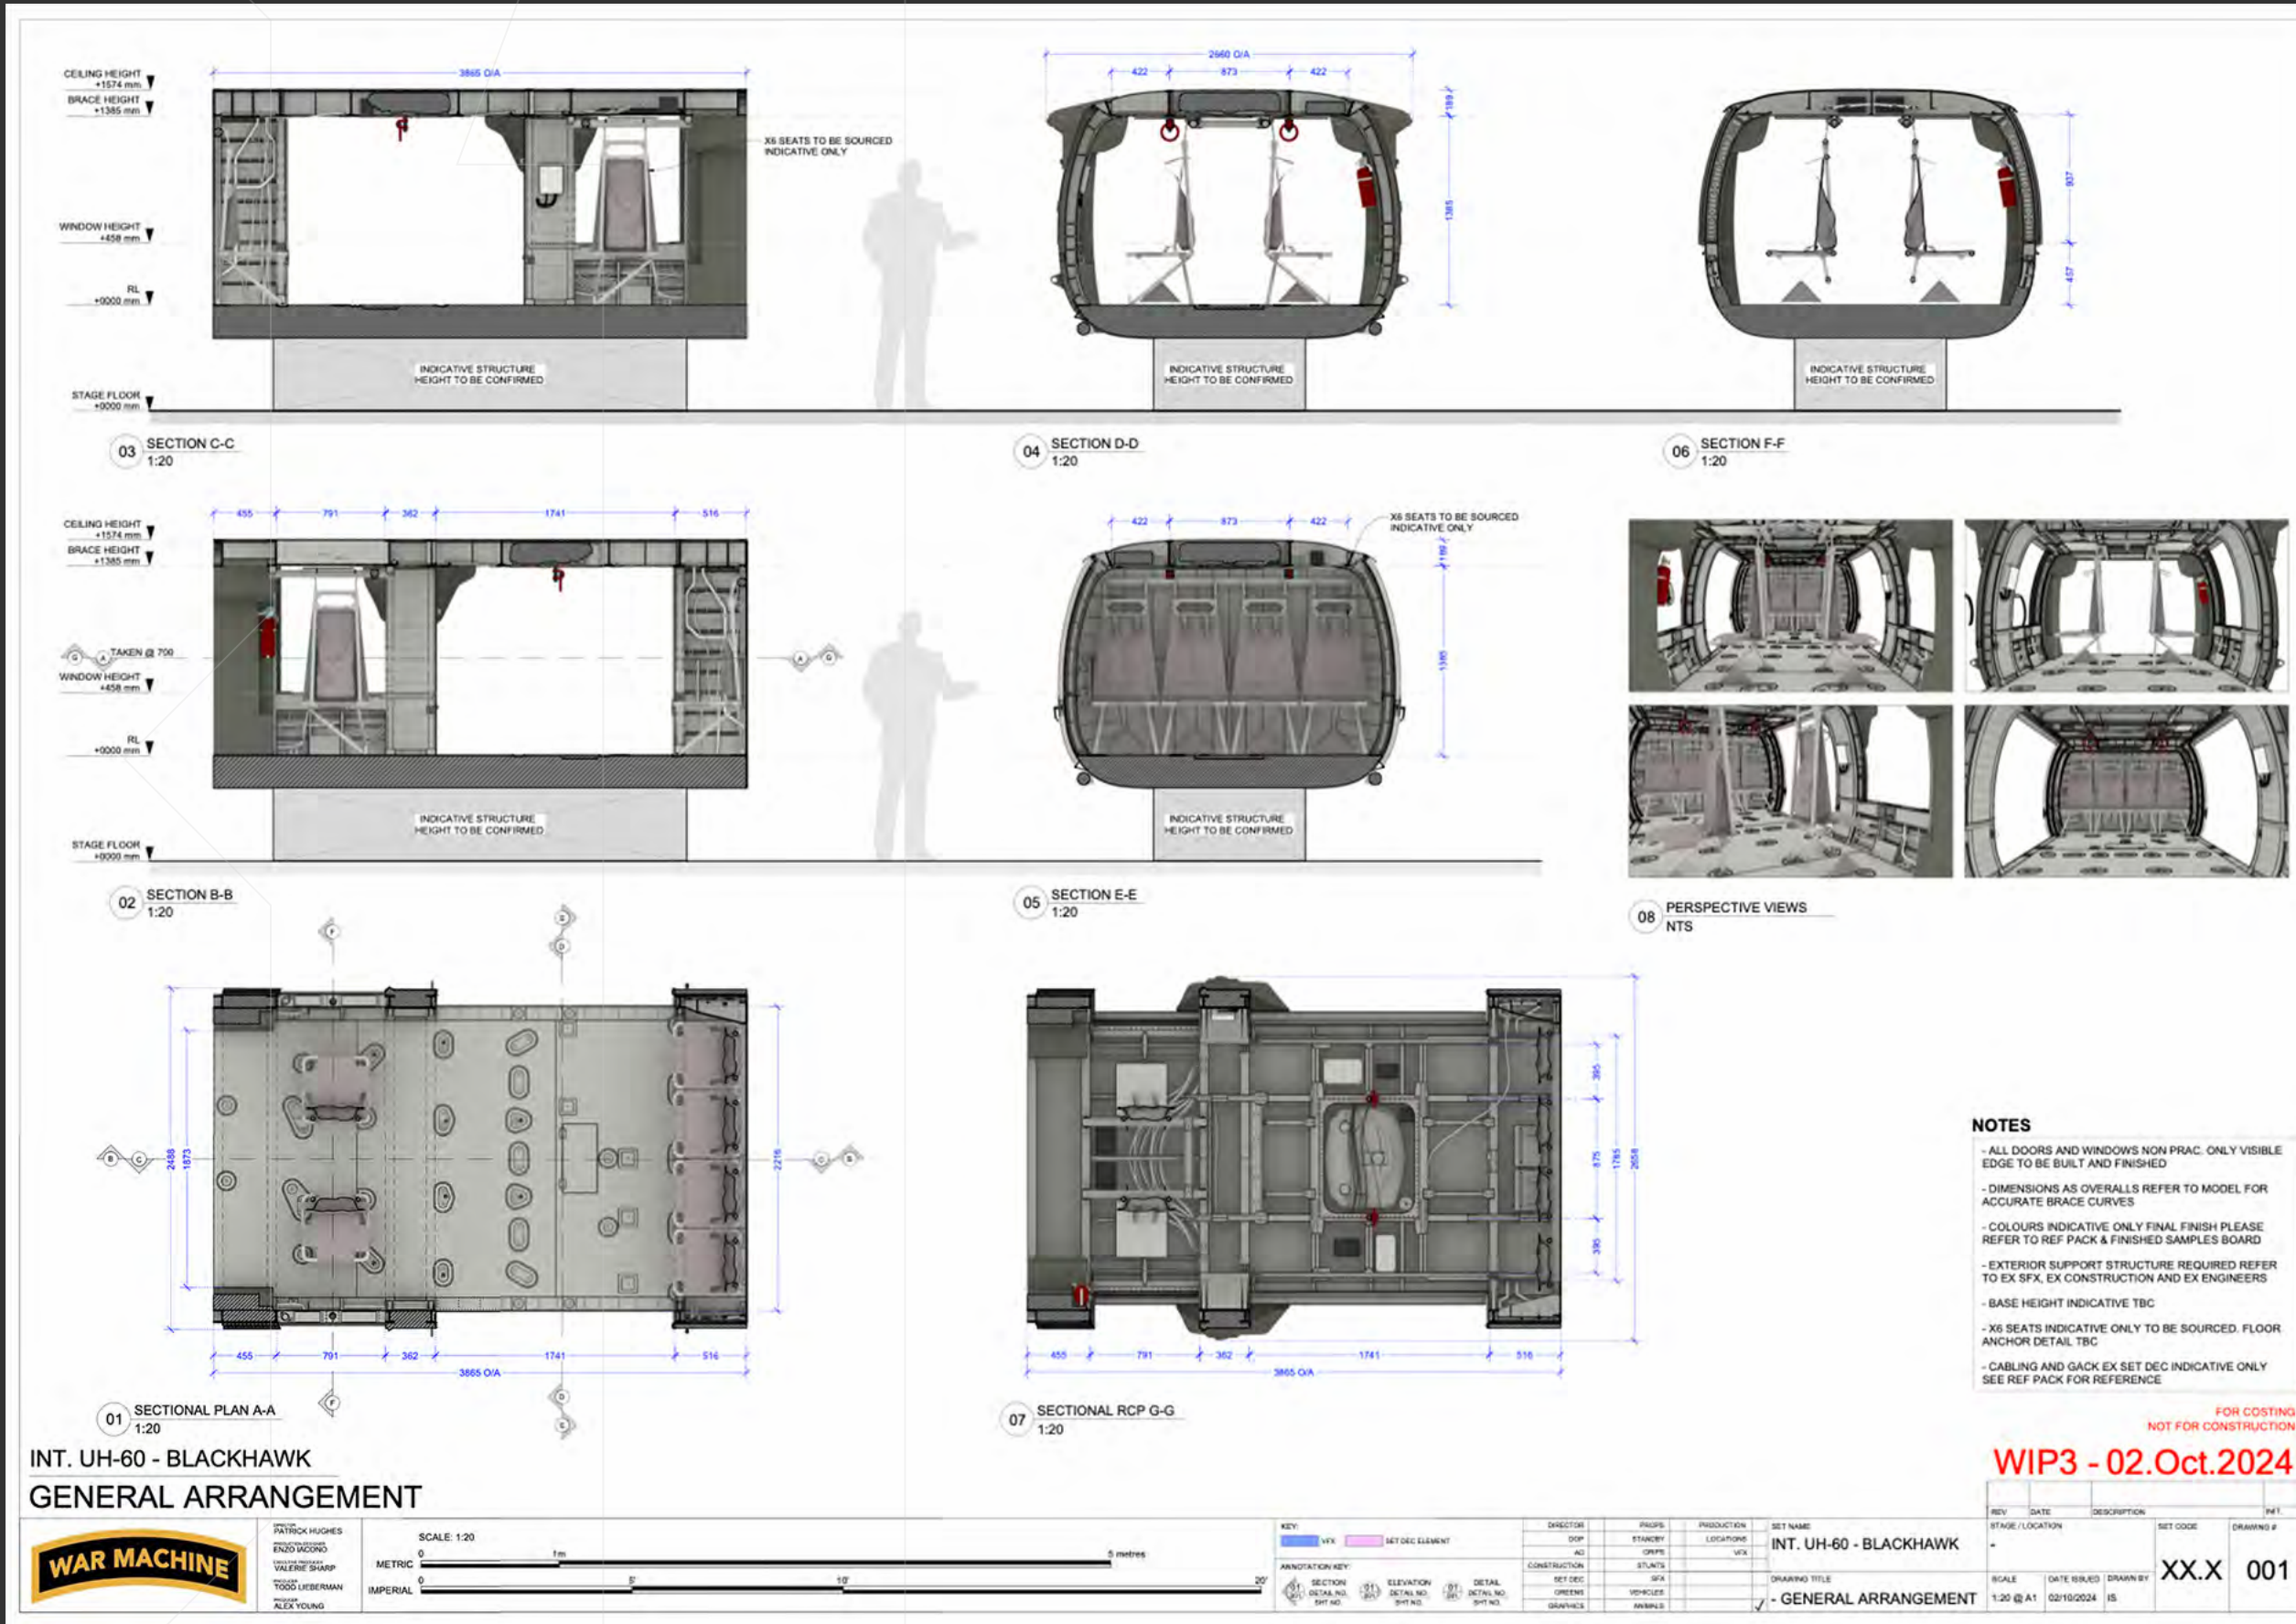

WAR MACHINE



GUARDIAN M1117 **CONCEPT ART** BY ENZO IACONO : DESIGNER



P R O D U C T I O N D E S I G N E R E N Z O I A C O N O